


SITE LOCATION PLAN
THE MANOR HOUSE, 12 CHICHESTER ROAD
BOGNOR REGIS PO21 2XE
Reference 11332.01, scale 1/1250 at A4

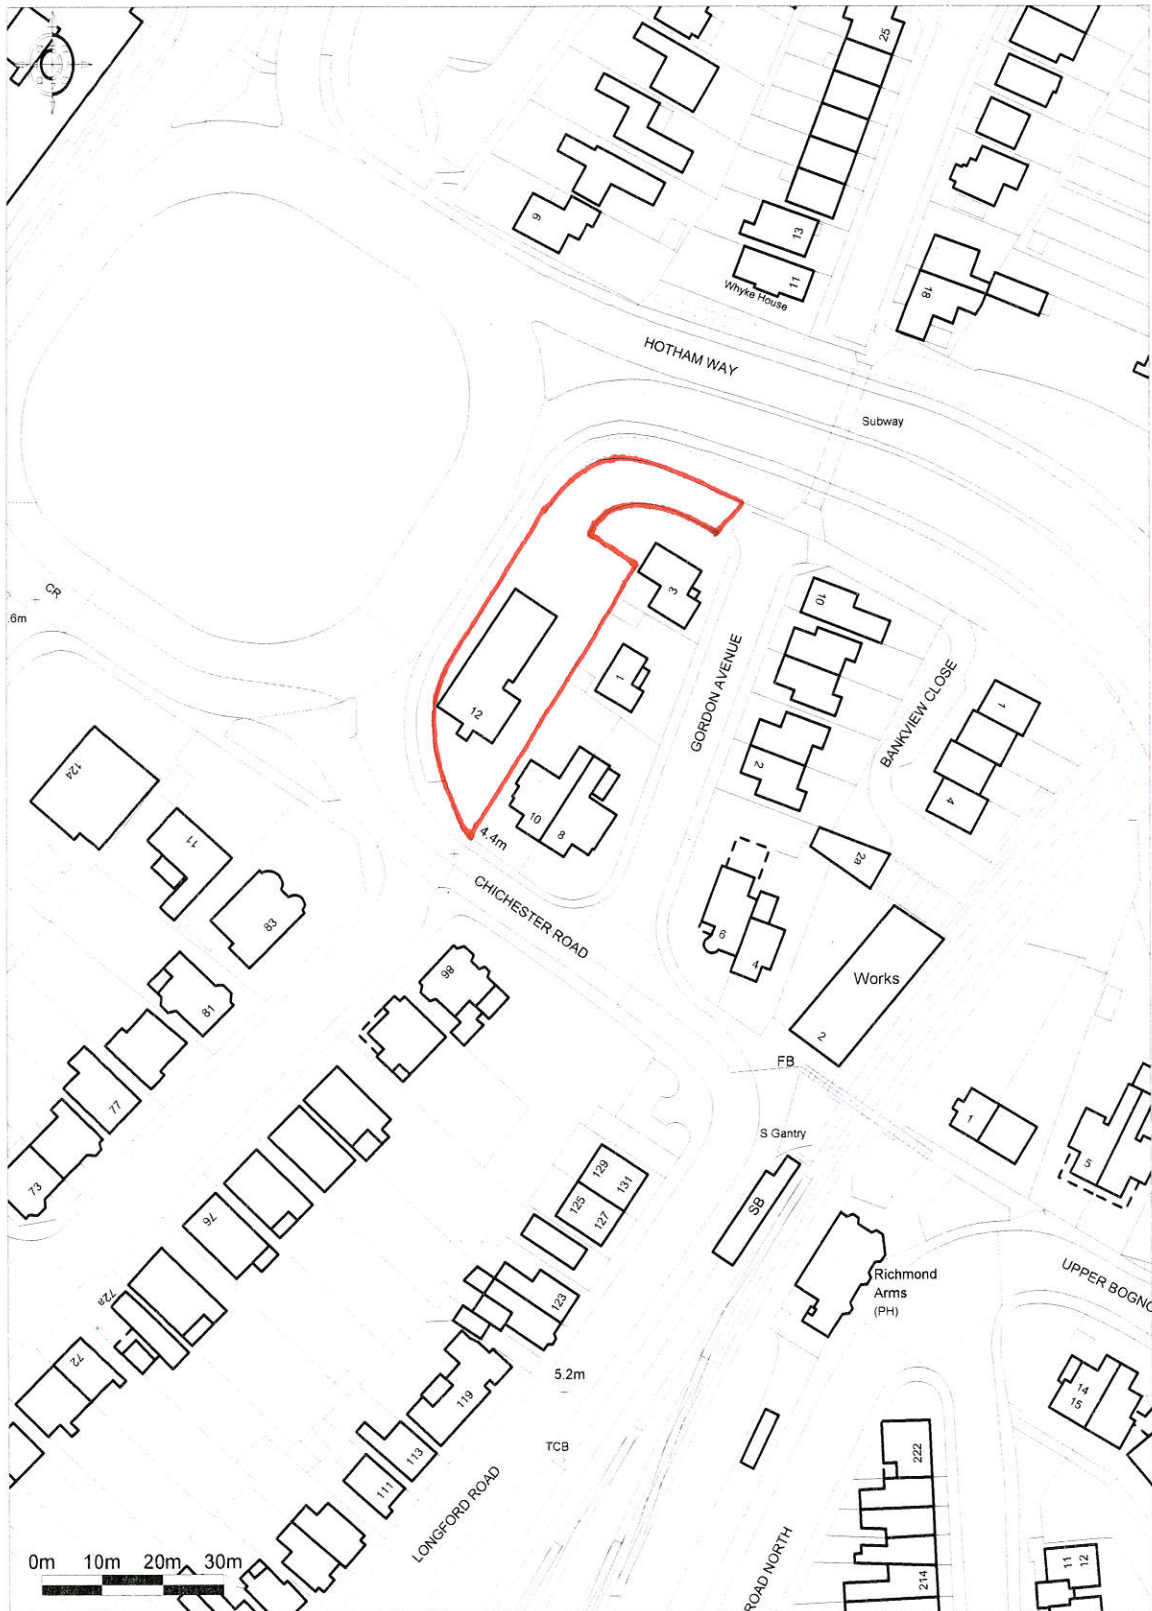

Ordnance Survey © Crown Copyright 2014. All rights reserved.
Licence number 100022432. Plotted Scale - 1:1250

DAVID BENNETT ARCHITECTS
THE OLD COTTAGE, 10 VICARAGE LANE
FELPHAM, WEST SUSSEX, PO22 7EA