


PROPOSED SYLVAN WAY ELEVATION



PROPOSED CAR PARK ELEVATION

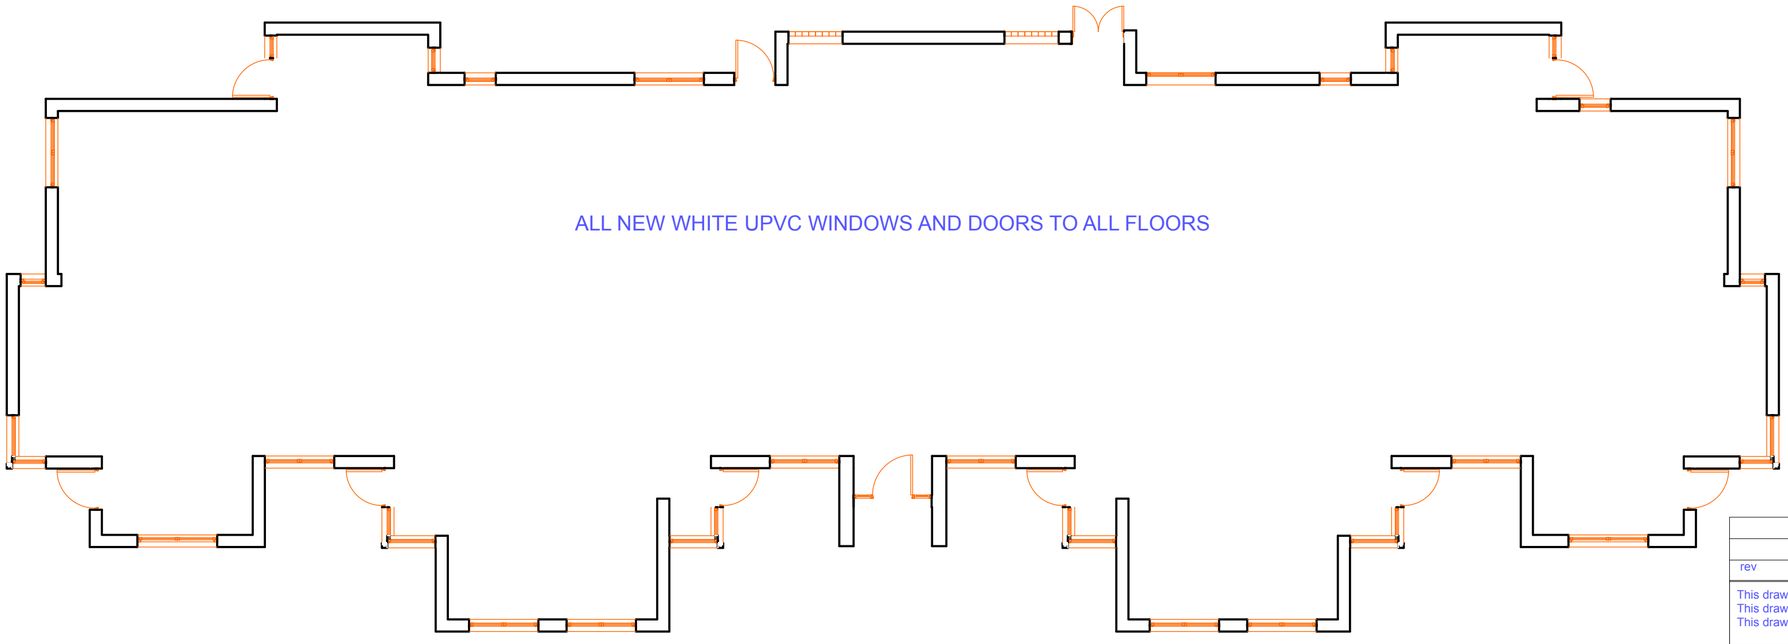

ALL NEW WHITE UPVC WINDOWS AND DOORS TO ALL FLOORS

rev	a	Window style altered	22/1/2014

This drawing is the sole copyright of TDF Design Limited and should not be reproduced in part or whole without permission
This drawing is for Planning and or Building Regulations submissions only unless stated otherwise
This drawing is not to be scaled. Use drawing dimensions only; if not shown ask for confirmation

TDF Design Ltd
Architectural

202 Spies Lane, Halesowen, West Midlands, B62 9SW

Tel: 0121 602 6581
Fax : 0121 602 6586 Mobile: 07973 663290
Email: tdfdesign@aol.com

PROPOSED REPLACEMENT DOORS AND WINDOWS
SYLVAN WAY
BOGNOR REGIS
SUSSEX
PO21 2LR

Drawing No	WW.025.03	A2	Date	JUNE 2013	Scale	1:100	Drawn	MF