


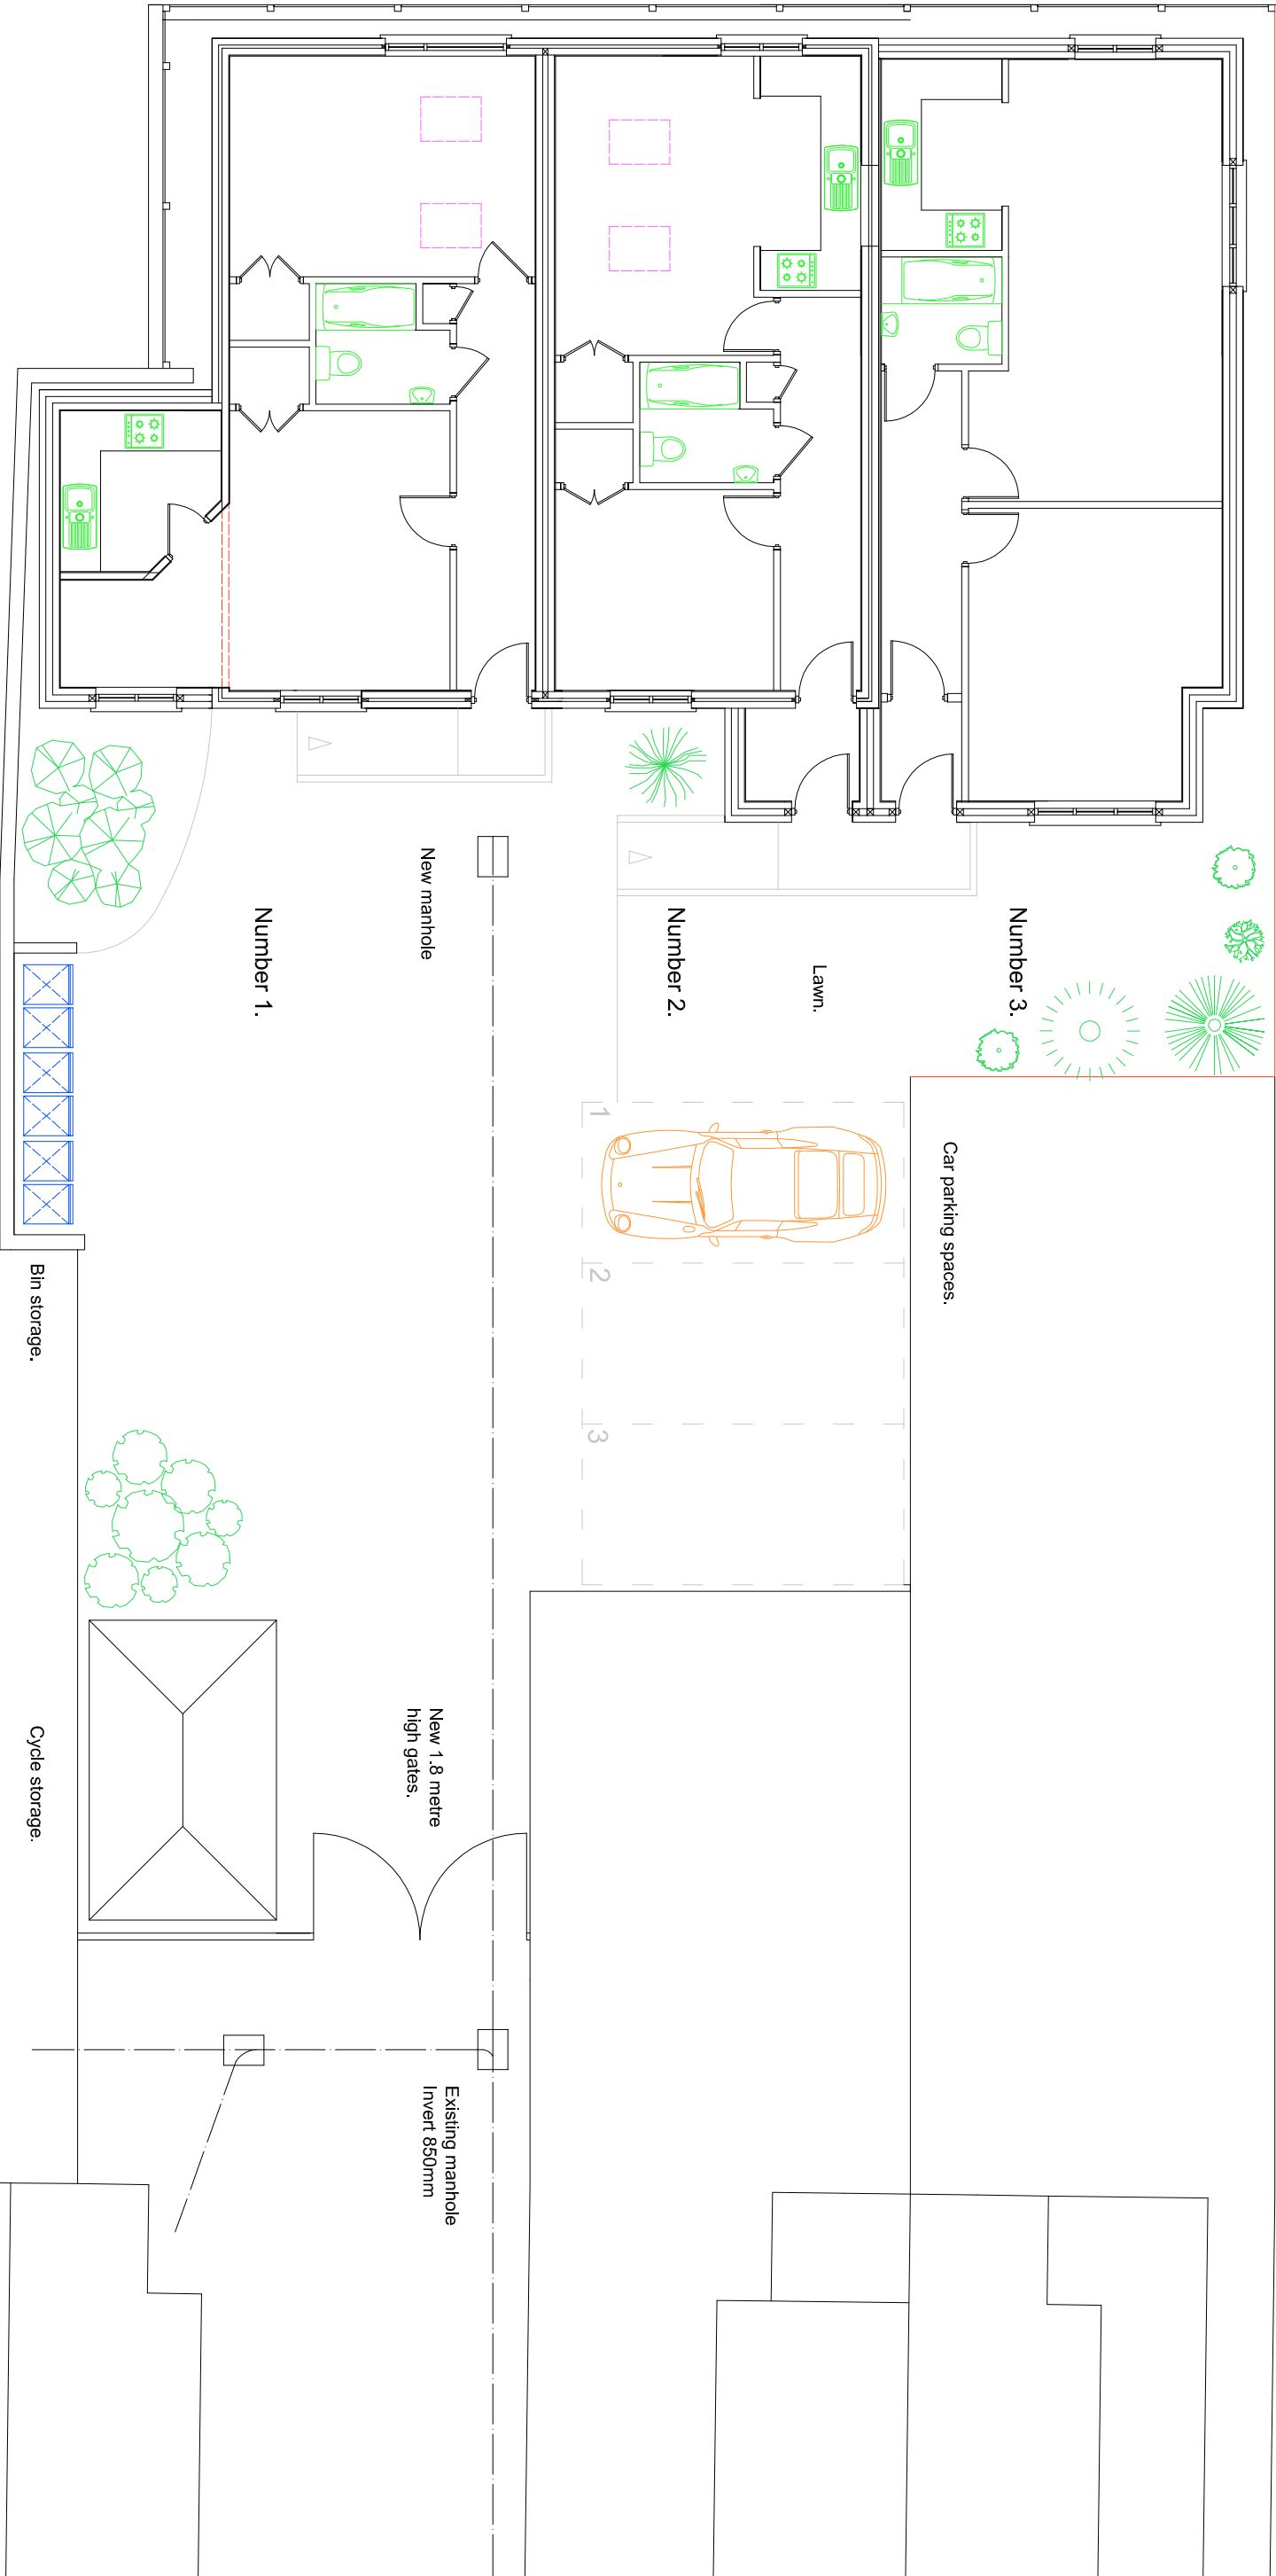

SUSSEX BUILDING CONSULTANCY LIMITED		SBCL
PROJECT - 207 CHICHESTER ROAD,		
BOGNOR REGIS.		
PO21 5LZ		
SCALE - 1/100 REV - DATE - 28/04/2010		TEL/FAX - (01243) 961379