


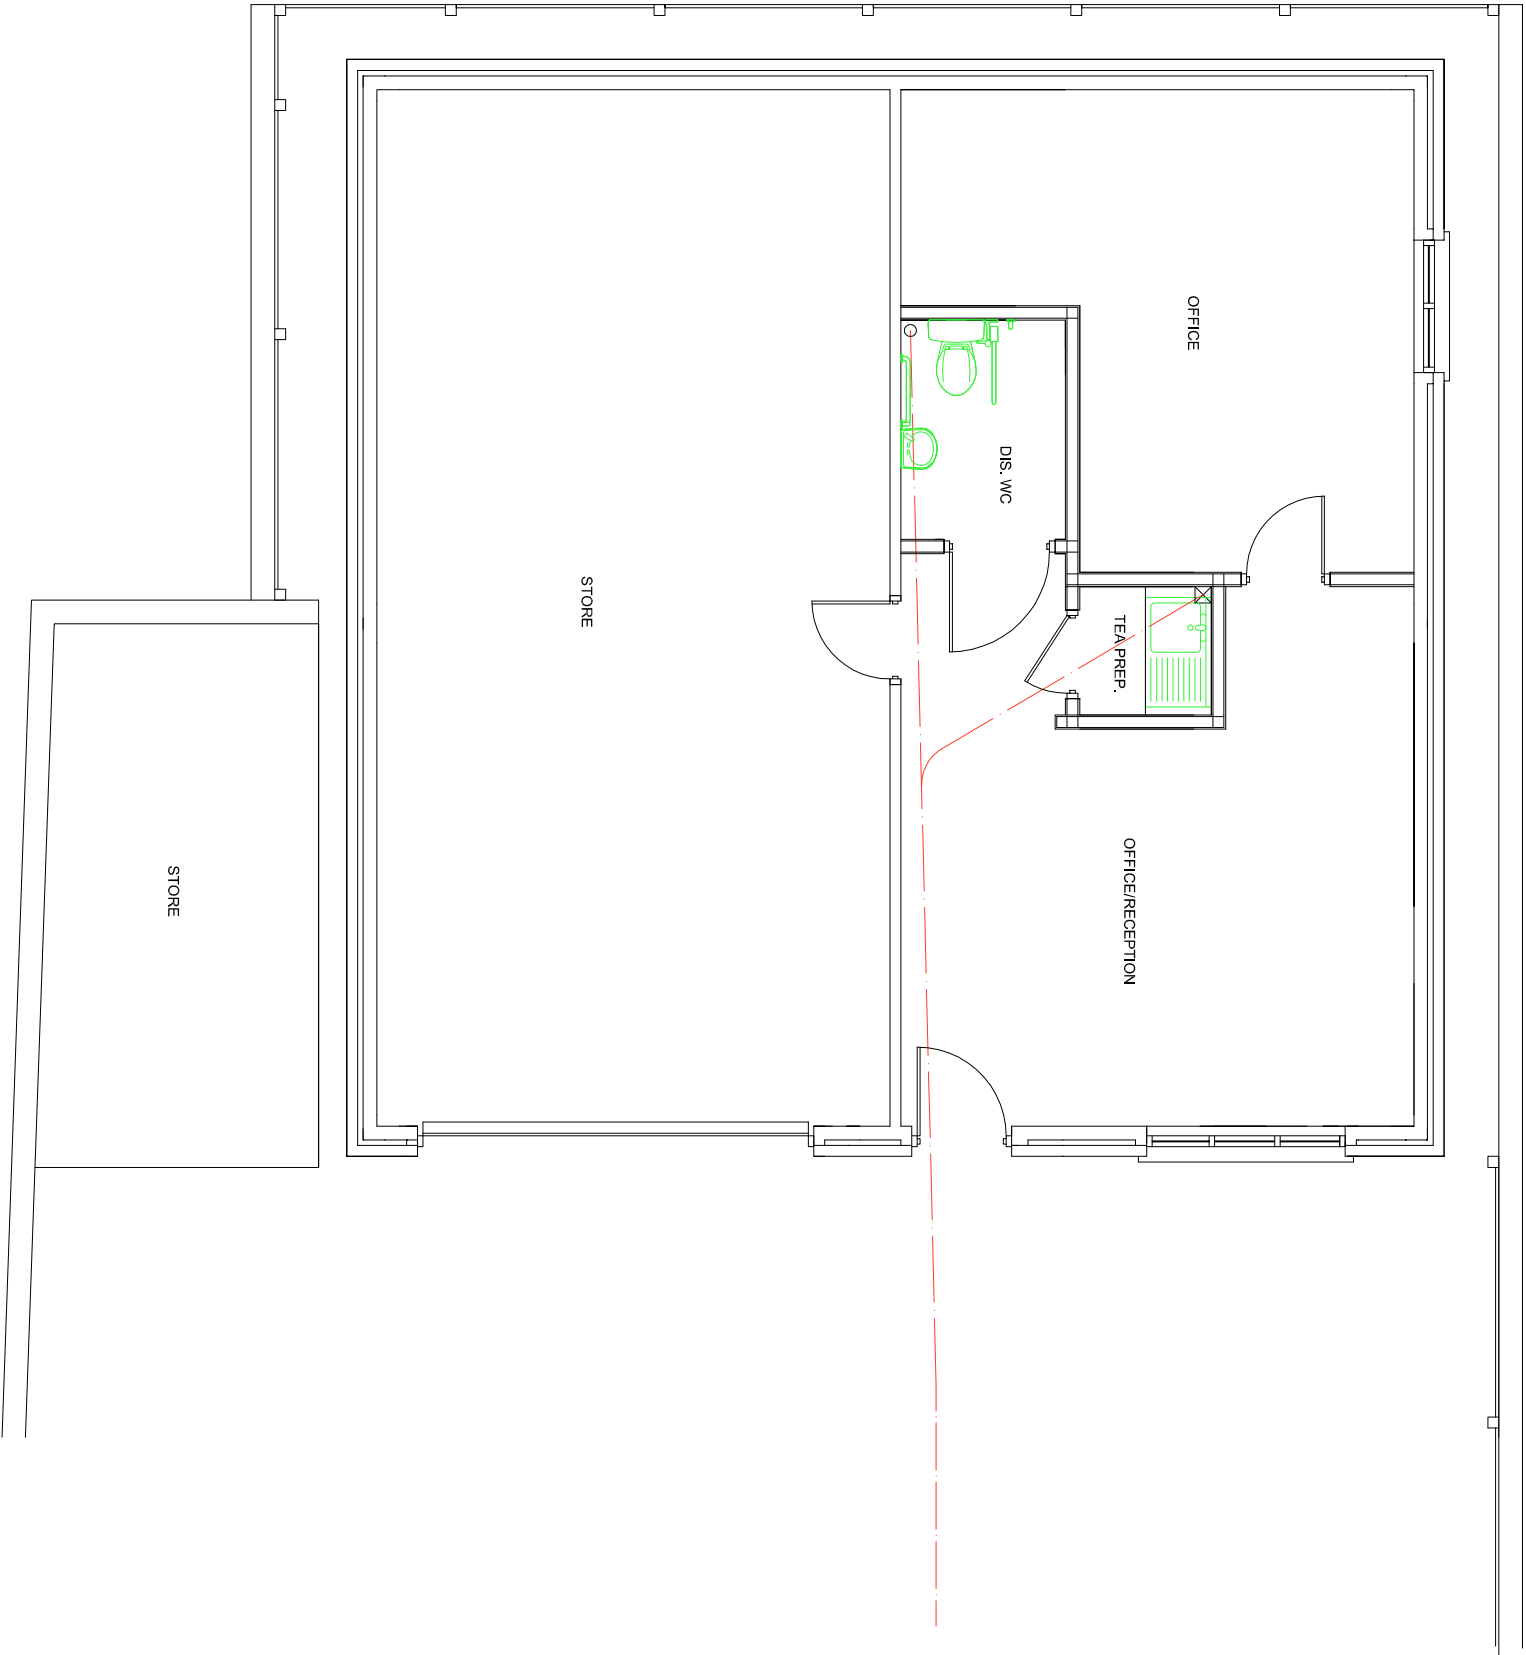

EXISTING GROUND FLOOR PLAN



SUSSEX BUILDING CONSULTANCY LIMITED	SBCL
REAR OF 207 CHICHESTER ROAD, BOGNOR REGIS.	3 NORTHCOOTE ROAD PO21 4JZ TEL/FAX - (01243) 883179
SCALE - 1/50 REV - DATE - 31/03/2009	