


SIDE ELEVATION

FRONT ELEVATION

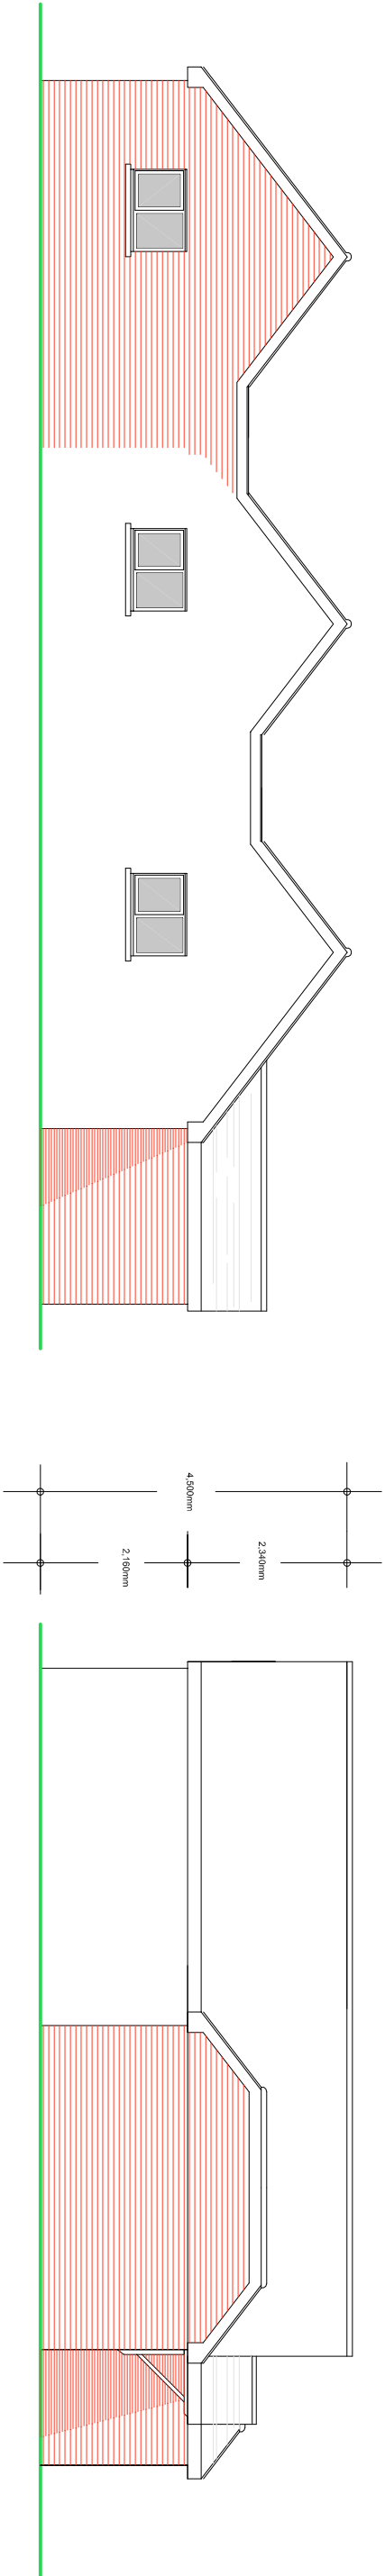


REAR ELEVATION

SIDE ELEVATION

PROPOSED ELEVATIONS

NOTES

- ROOF - Interlocking concrete tiles to pitched roof with contrasting ridge detail.
- WALLS - Face brickwork to external walls with decorative quoins and soldier courses.
- WINDOWS/DOORS - White framed PVC double glazed units.

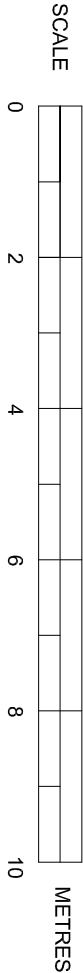

SUSSEX BUILDING CONSULTANCY LIMITED	SBCL
PROJECT - 207 CHICHESTER ROAD, BOGNOR REGIS.	3 NORTHGATE ROAD BOGNOR REGIS PO21 1LZ TEL/FAX - (01243) 861379
SCALE - 1/100 REV - B DATE - 26/04/2010	