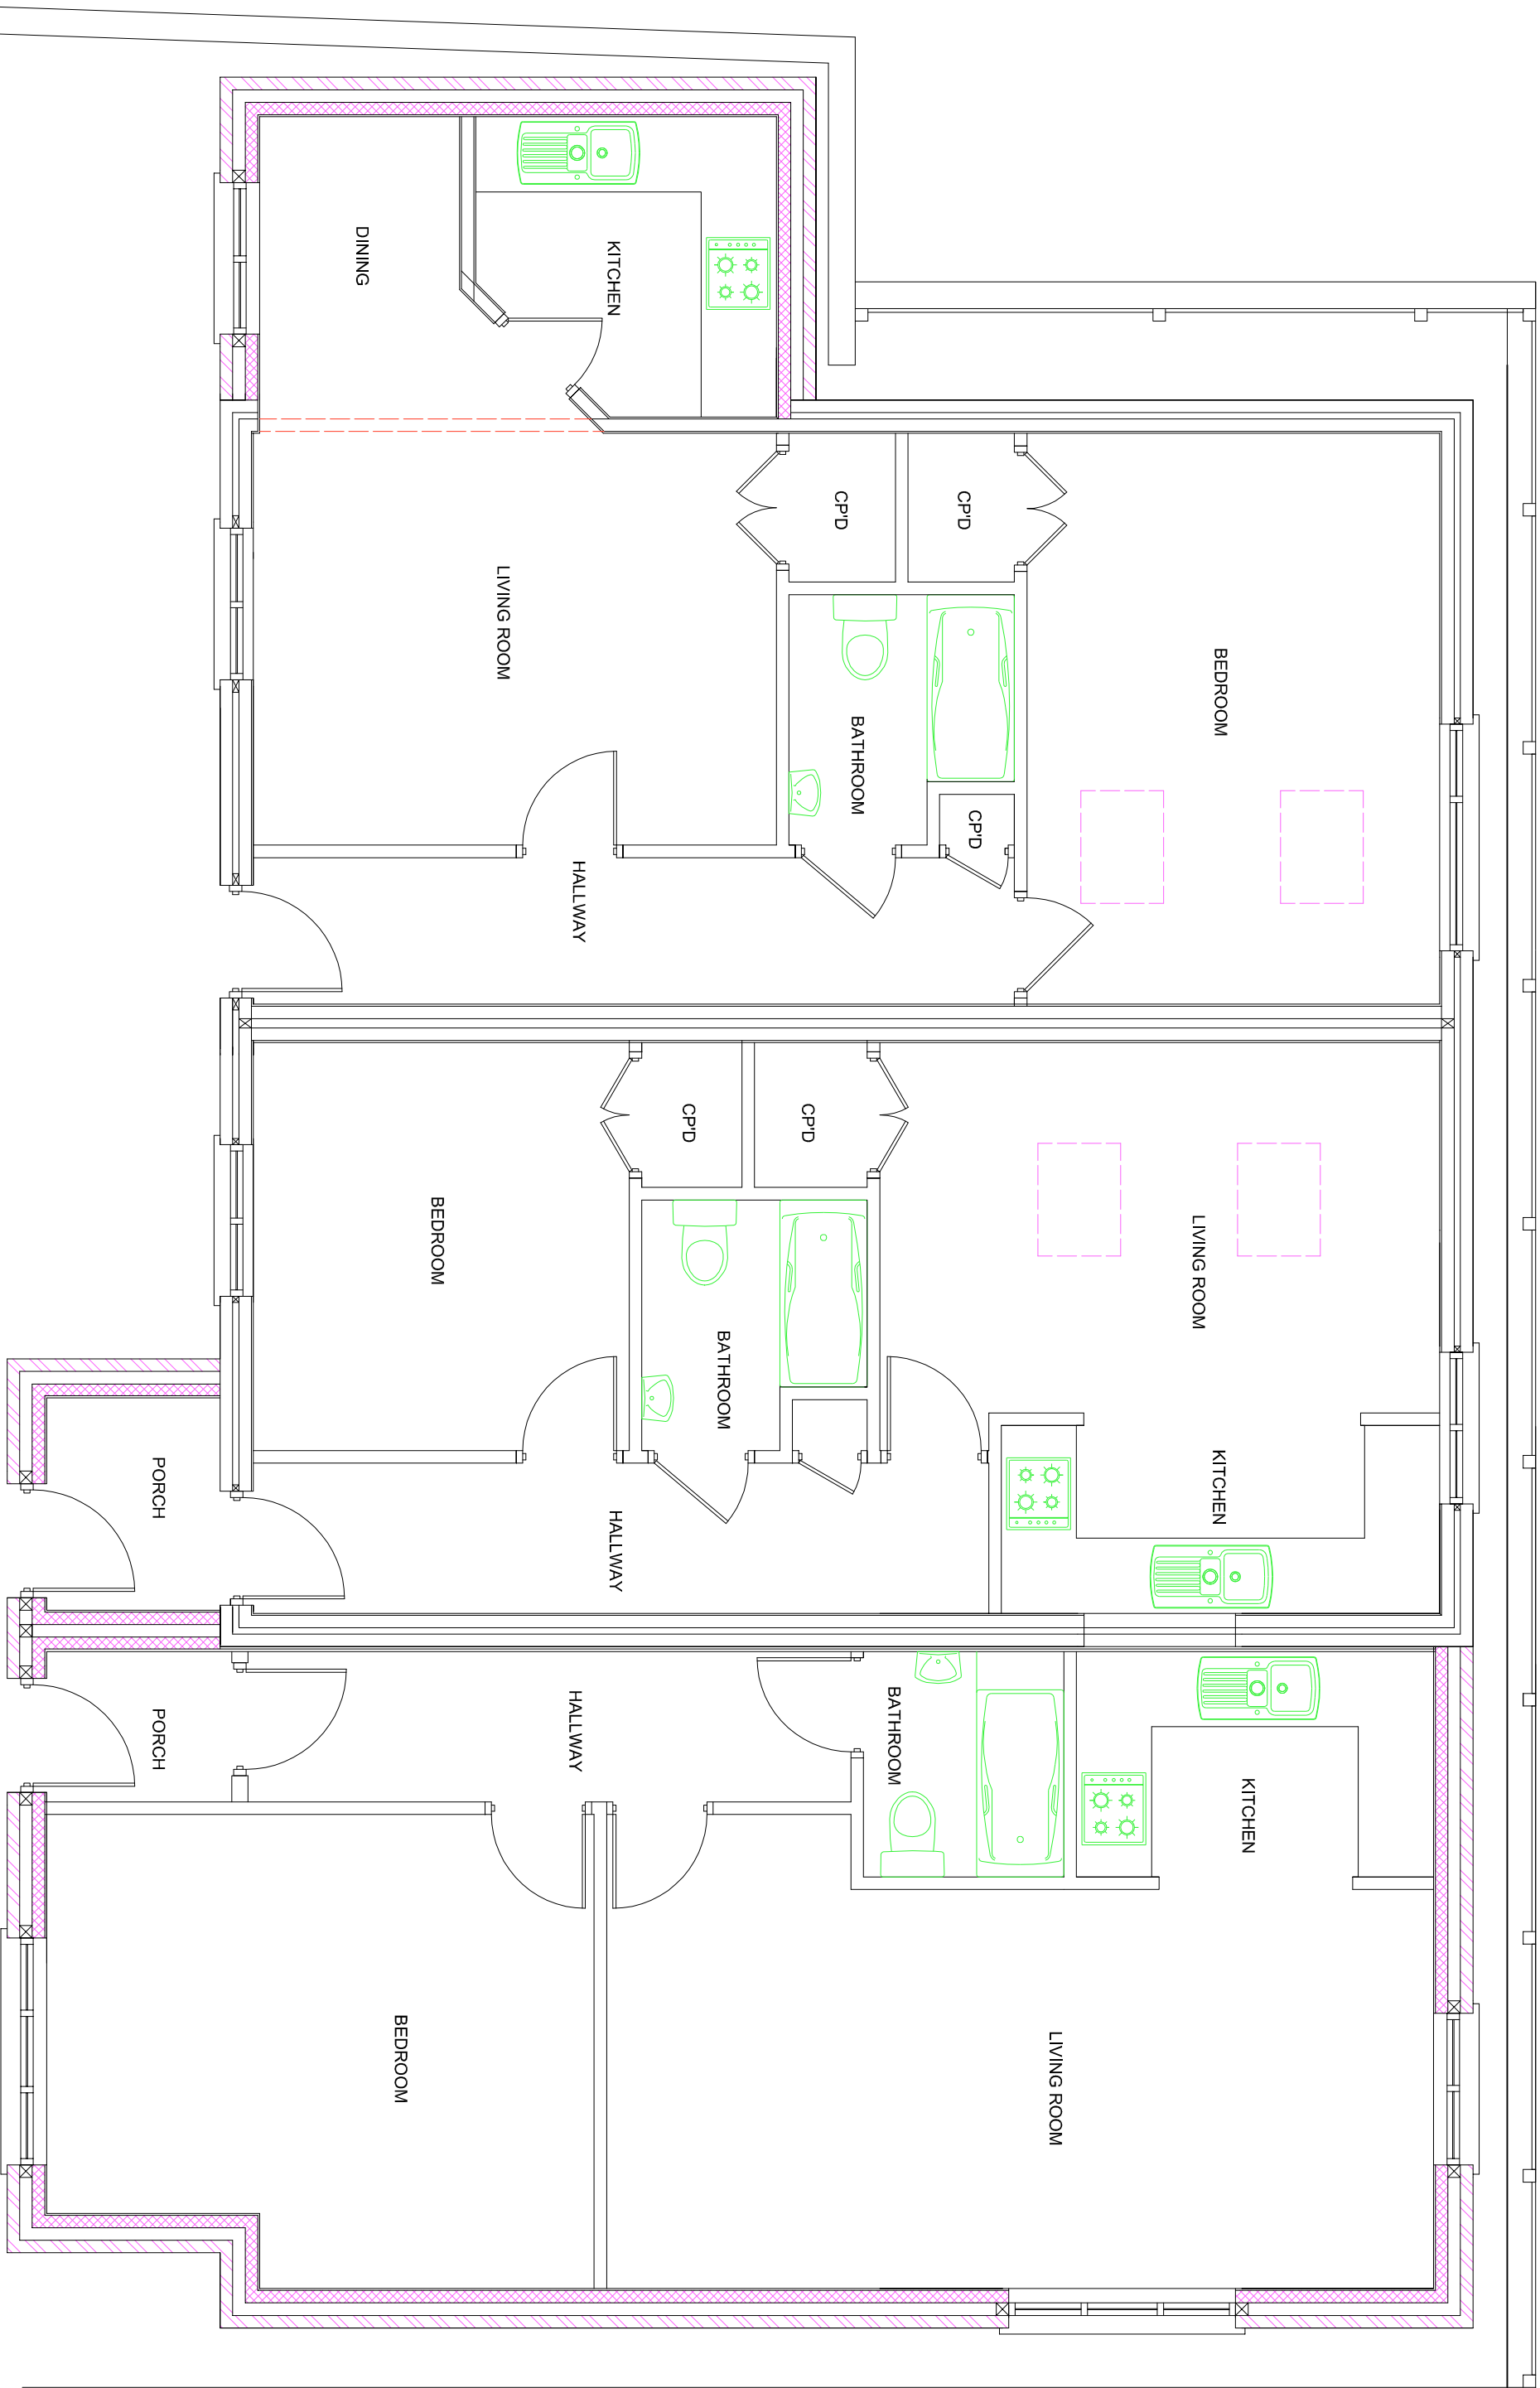


PROPOSED GROUND FLOOR PLAN

|                                                                          |  |             |
|--------------------------------------------------------------------------|--|-------------|
| SUSSEX BUILDING CONSULTANCY LIMITED                                      |  | <b>SBCL</b> |
| REAR OF 207 CHICHESTER ROAD,<br>BOGNOR REGIS.                            |  |             |
| SCALE - 1/50 REV - C DATE - 28/04/2010                                   |  |             |
| 3 NORTHCOTE ROAD<br>BOGNOR REGIS<br>PO21 5LZ<br>TEL/FAX - (01243) 861379 |  |             |