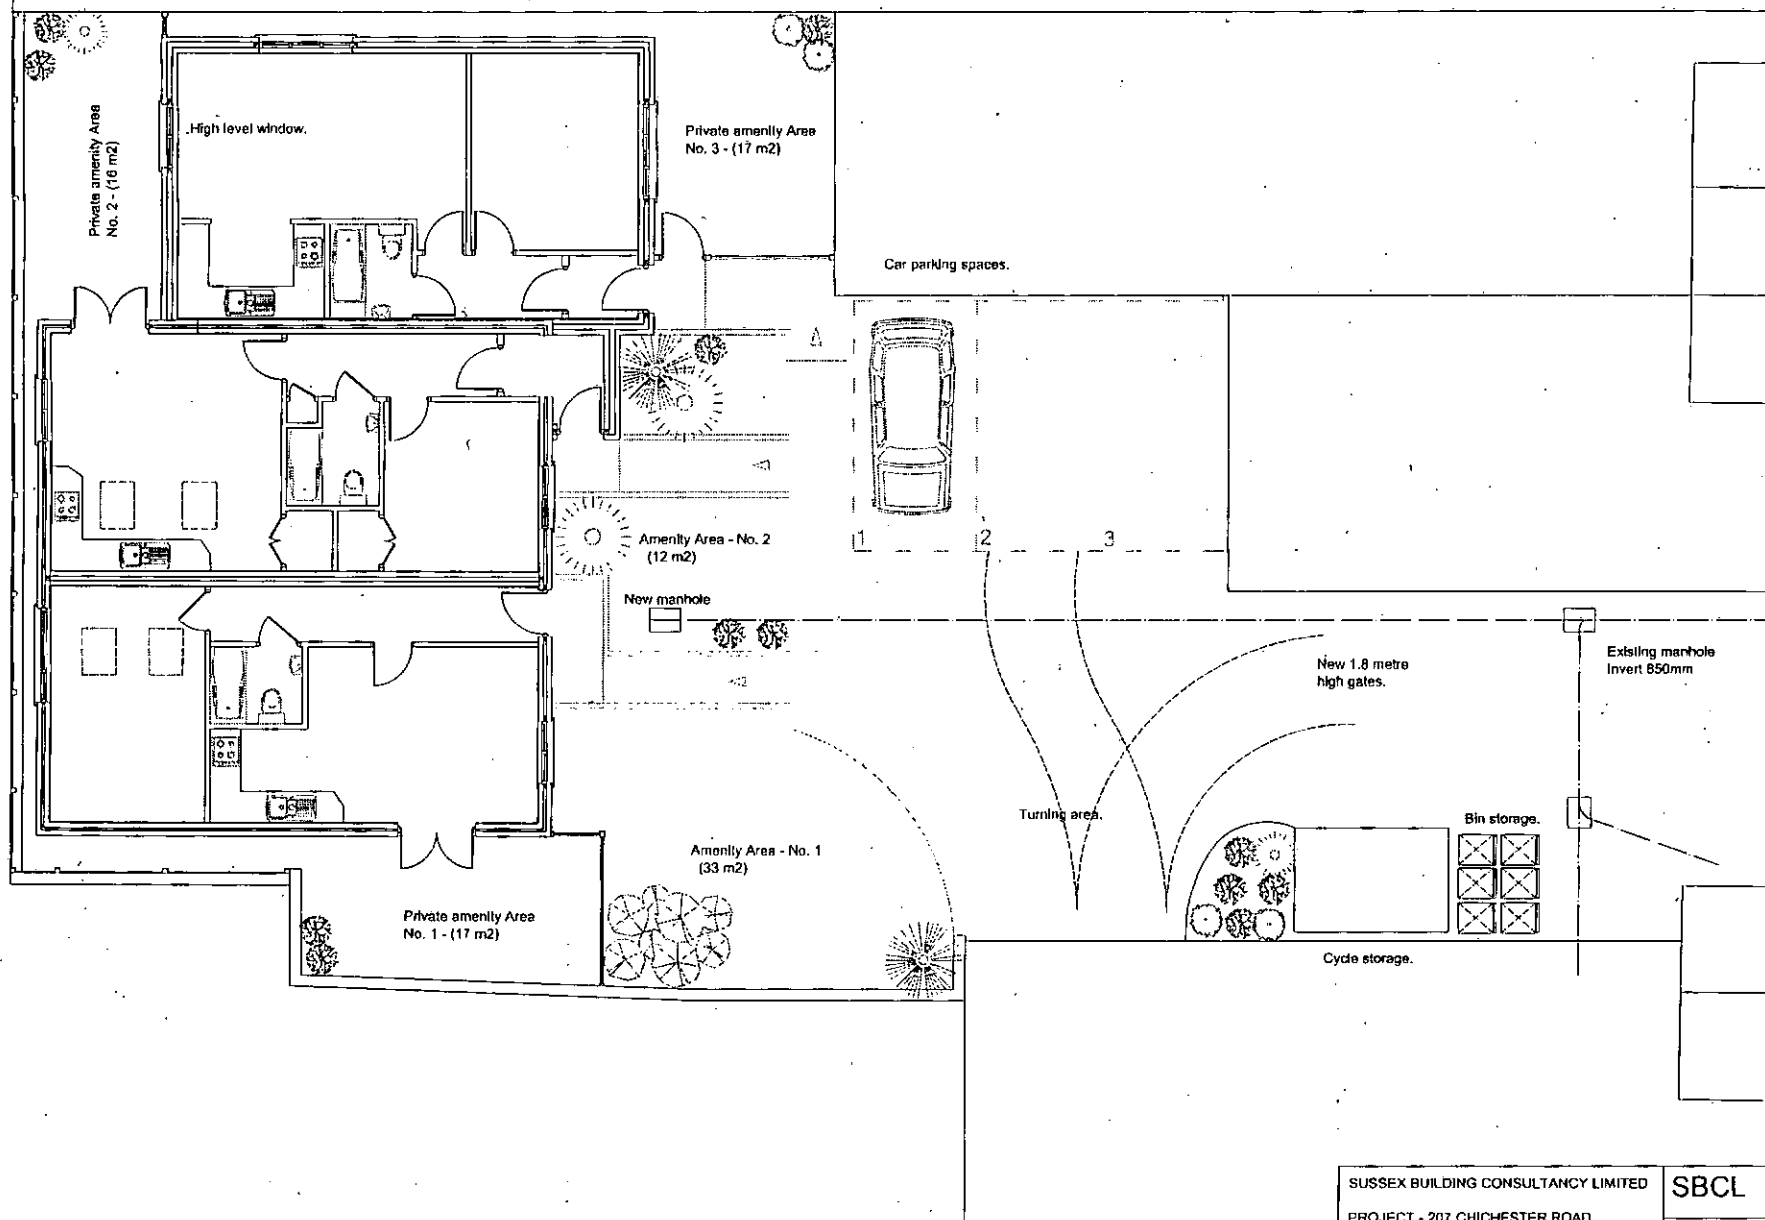


PROPOSED GROUND FLOOR PLAN

SUSSEX BUILDING CONSULTANCY LIMITED	SBCL
PROJECT - 207 CHICHESTER ROAD, BOGNOR REGIS.	2 HOWMOOTE ROAD BOGNOR REGIS PO21 1LZ
SCALE - 1/100 REV - A DATE - 16/09/2010	TELEFAX - 01323 811319