


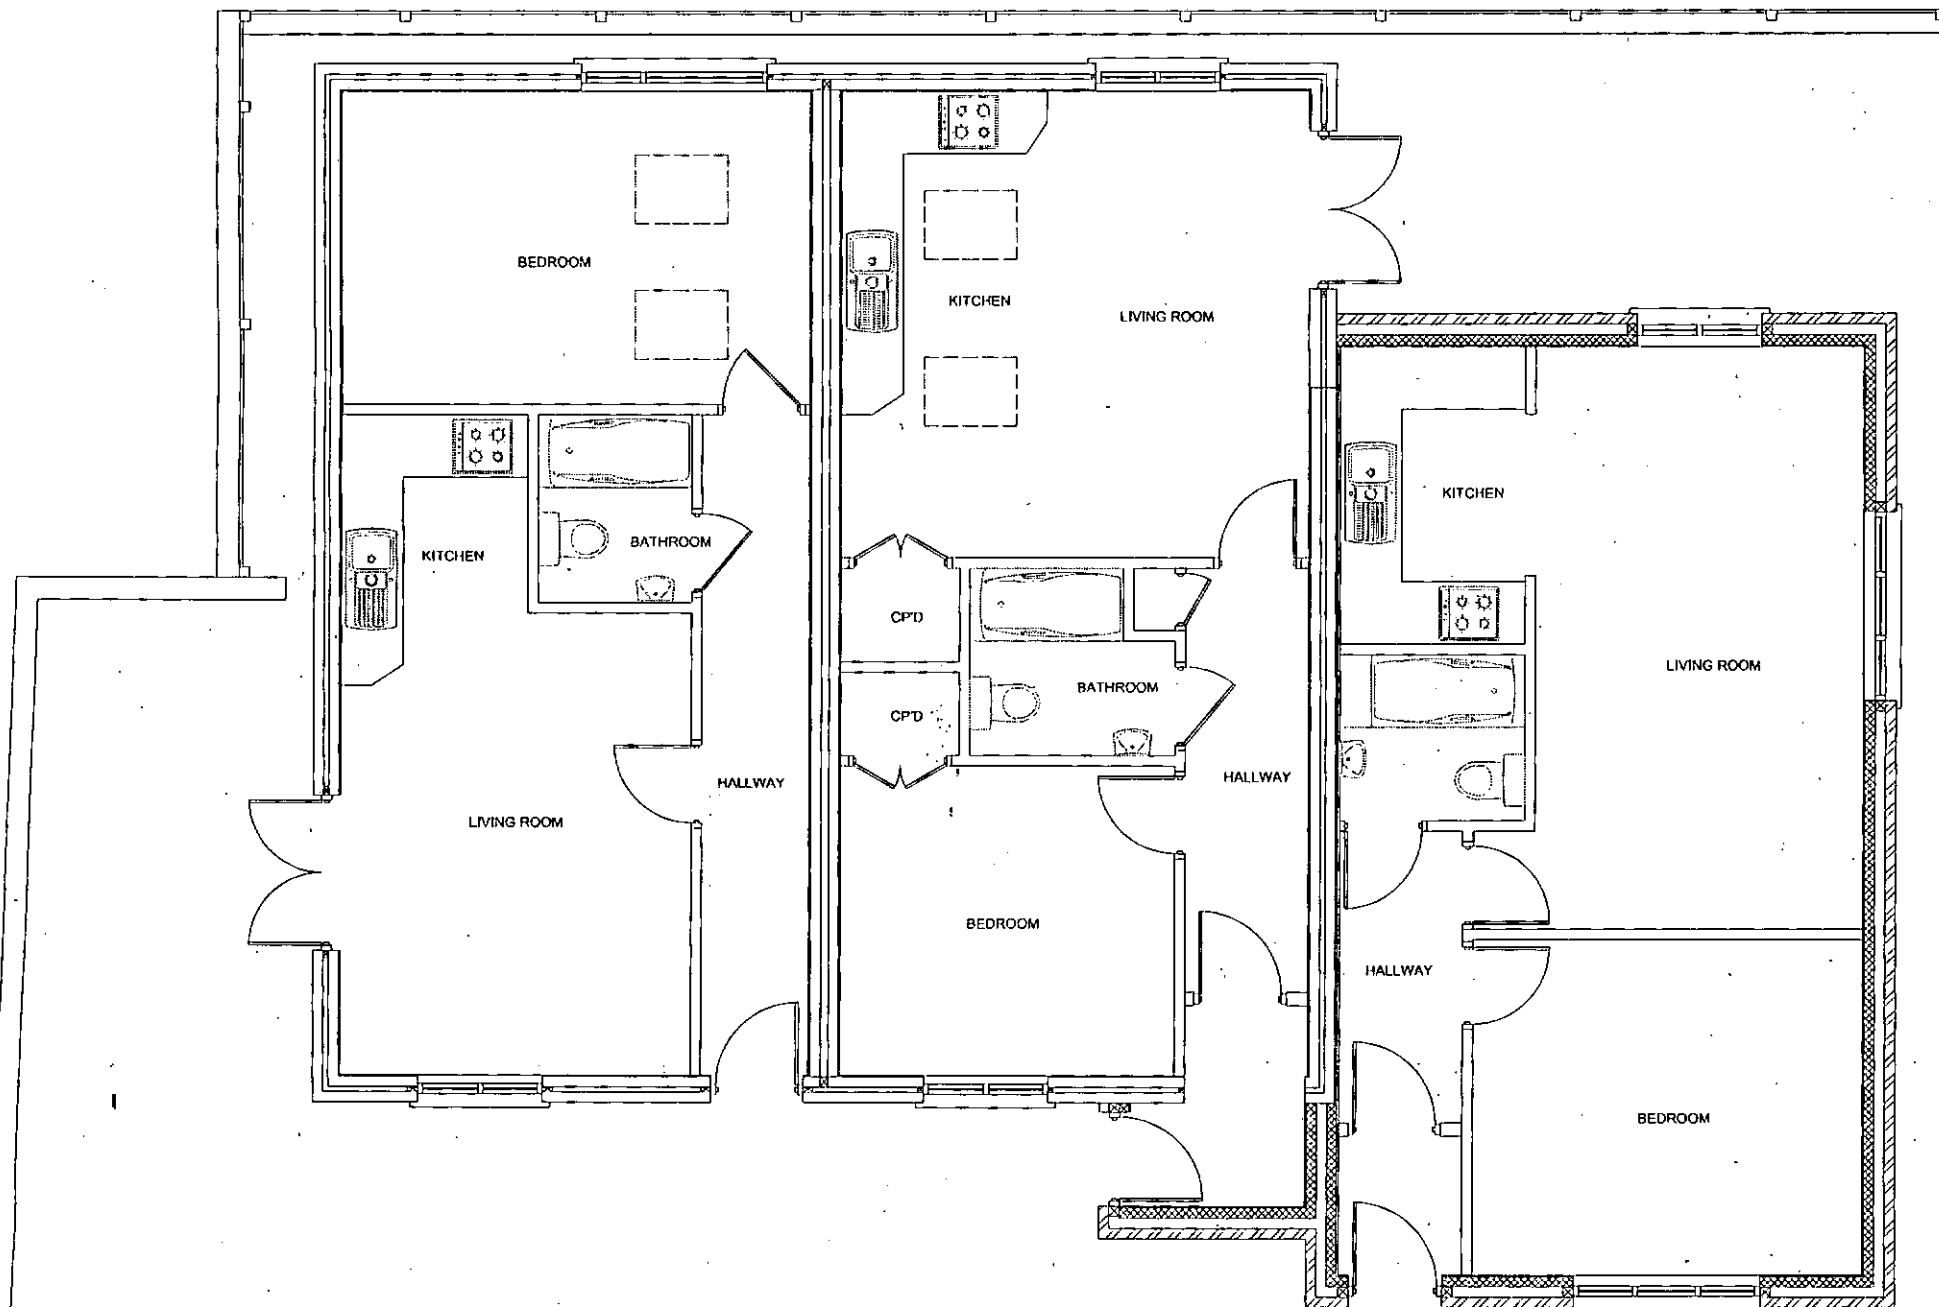

PROPOSED GROUND FLOOR PLAN.

SUSSEX BUILDING CONSULTANCY LIMITED

REAR OF 207 CHICHESTER ROAD,
BOGNOR REGIS.

SCALE - 1/50 REV - E DATE - 22/09/2010

SBCL

3 NORTHGATE ROAD
BOGNOR REGIS
PO21 5LZ
TEL/FAX - (01243) 851378

SCALE 0 1 2 3 4 5 METRES