


ALL LEVELS AND DIMENSIONS TO BE CHECKED. THIS DRAWING IS
TO BE READ IN CONJUNCTION WITH ALL OTHER RELEVANT
DRAWINGS AND SPECIFICATIONS.
© C R BARROW AND ASSOCIATES. ALL RIGHTS RESERVED.

0 1 2 3 4 5.

1:100 CAS.

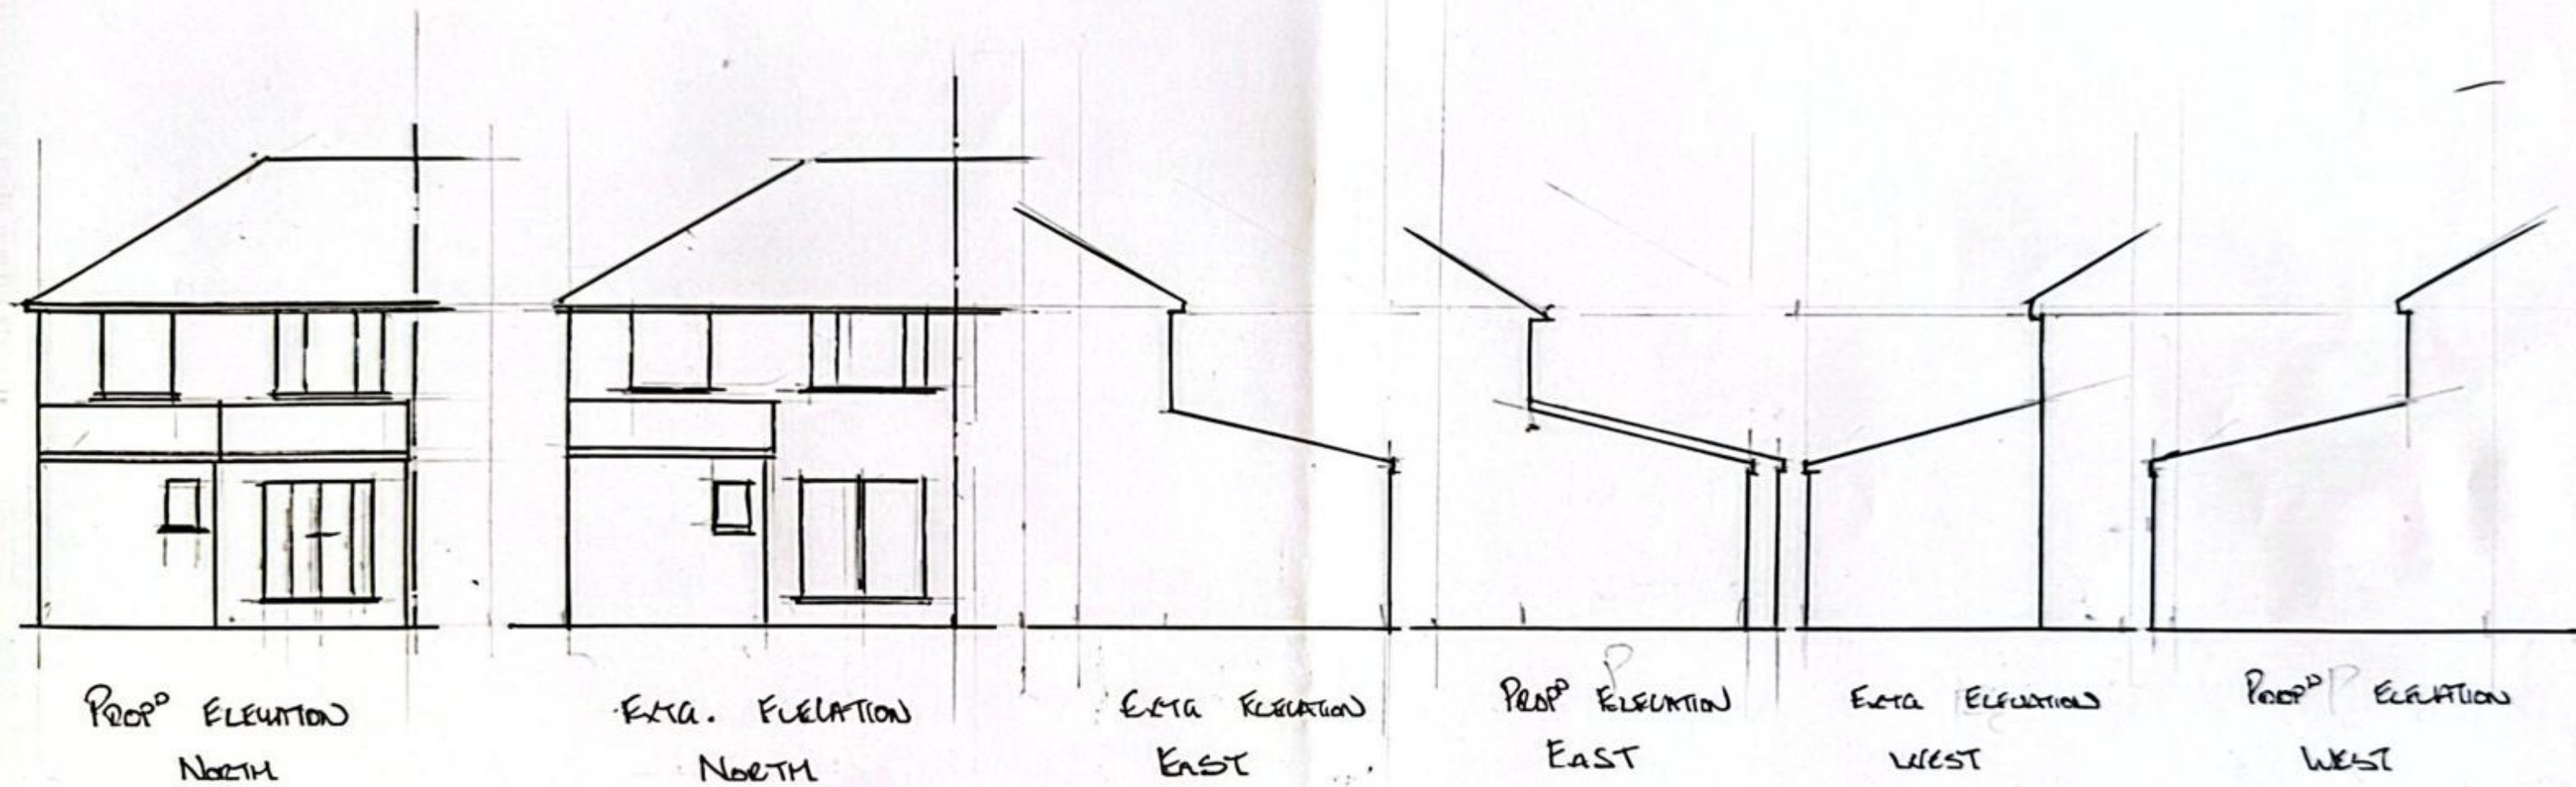

C.R. BARROW & ASSOCIATES LTD
STRUCTURAL & ARCHITECTURAL TECHNICIANS

TITLE

10 BRISSETT RD • BRANOE
LEWIS POZI 200.

SCALE

1:100 CAS.

DATE

SEP 201

REV

DRAWN BY

Z. RB.



Scanned with CamScanner