
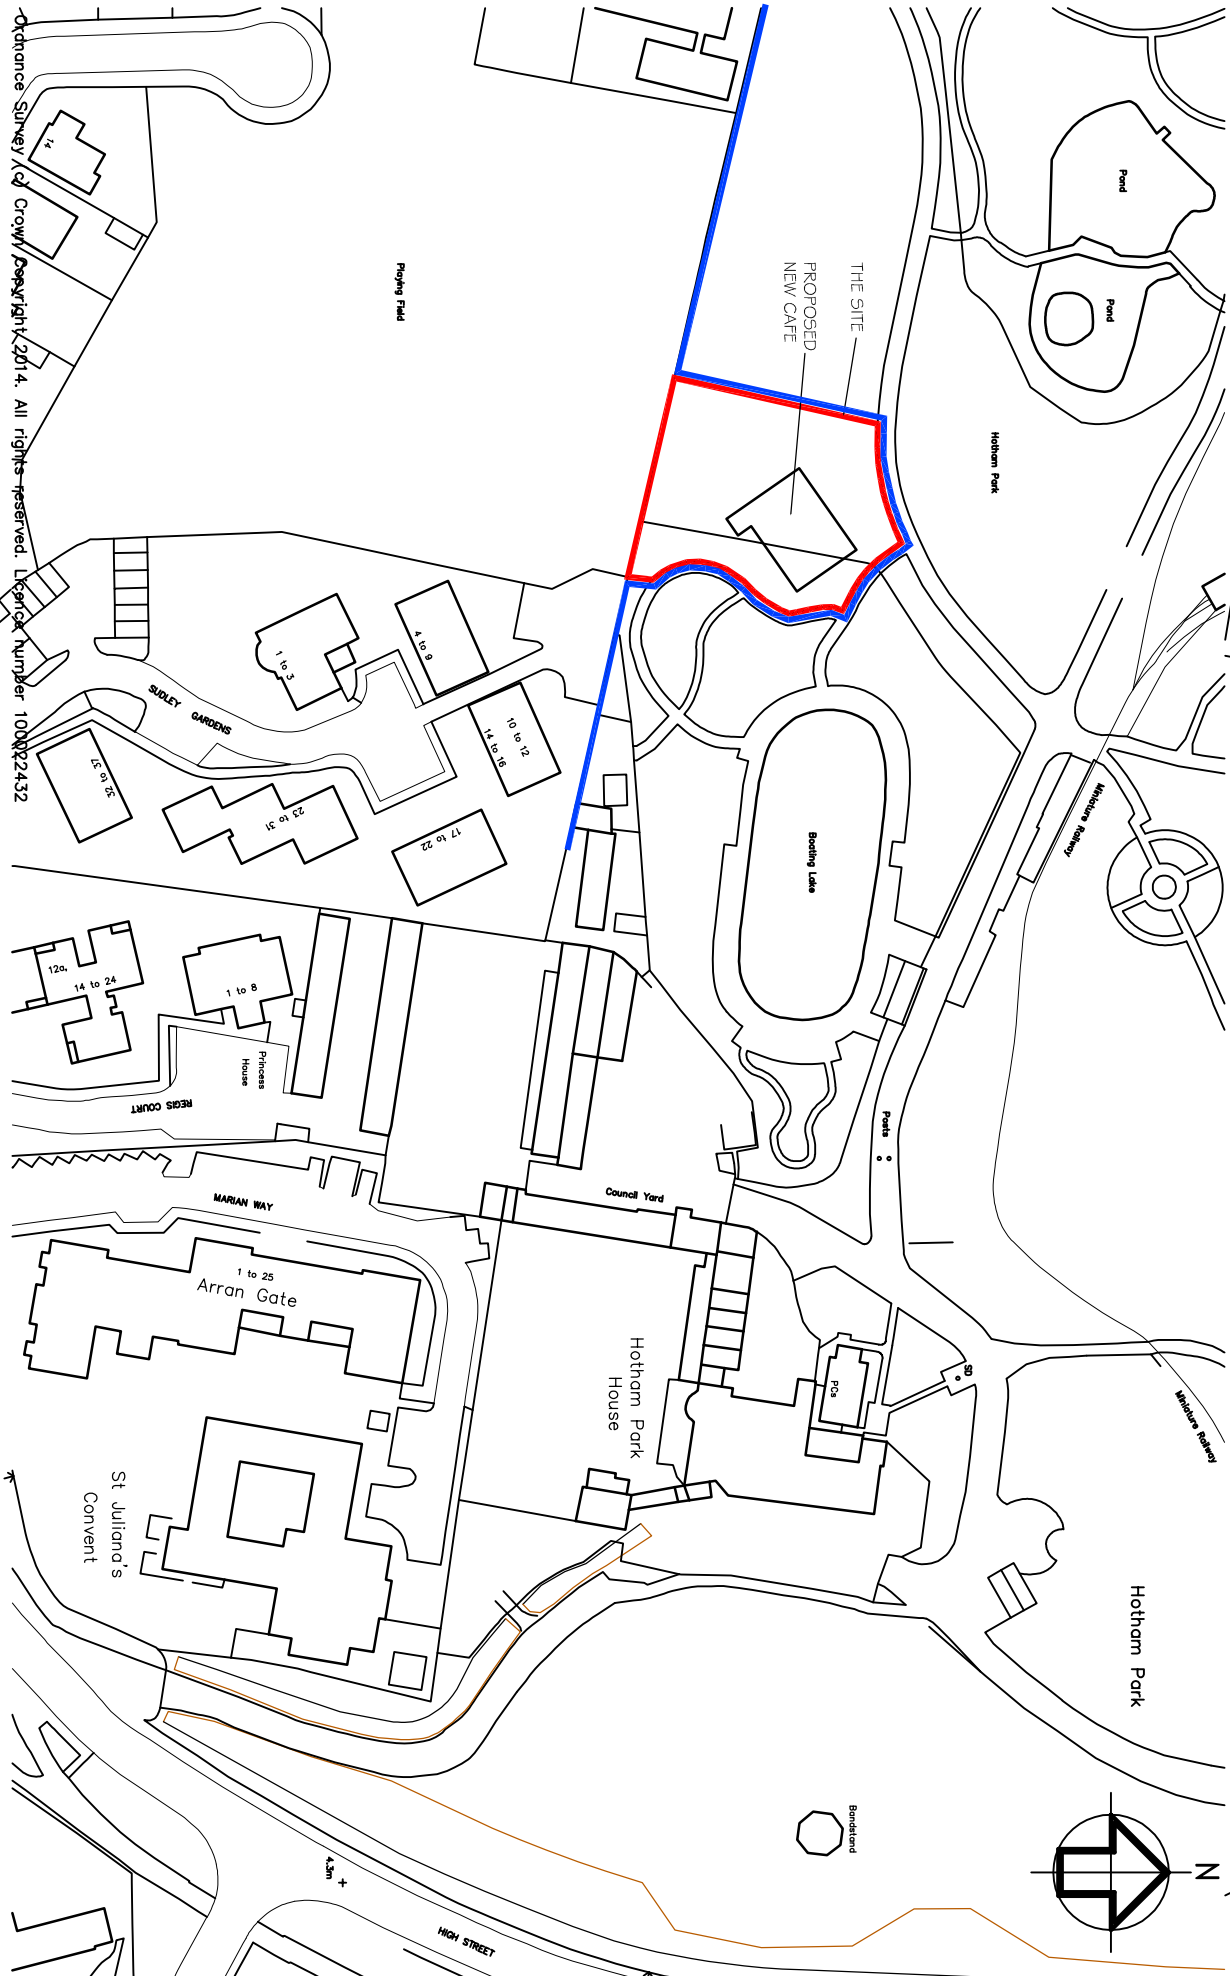


NOTES
WRITTEN DIMENSIONS TO BE TAKEN IN PREFERENCE TO SCALE AND ARE TO BE CHECKED ON SITE PRIOR TO COMMENCING WORK. THIS DRAWING IS TO BE READ IN CONJUNCTION WITH ALL OTHER DOCUMENTS RELATING TO THIS PROJECT.
ANY DISCREPANCIES ARE TO BE REFERRED IMMEDIATELY TO THE PROJECT DESIGNER.
THIS DRAWING IS COPYRIGHT, AND SHOULD NOT BE USED OR REPRODUCED WITHOUT PERMISSION.
IT IS THE CONTRACTOR'S RESPONSIBILITY TO ENSURE COMPLIANCE WITH THE BUILDING REGULATIONS.

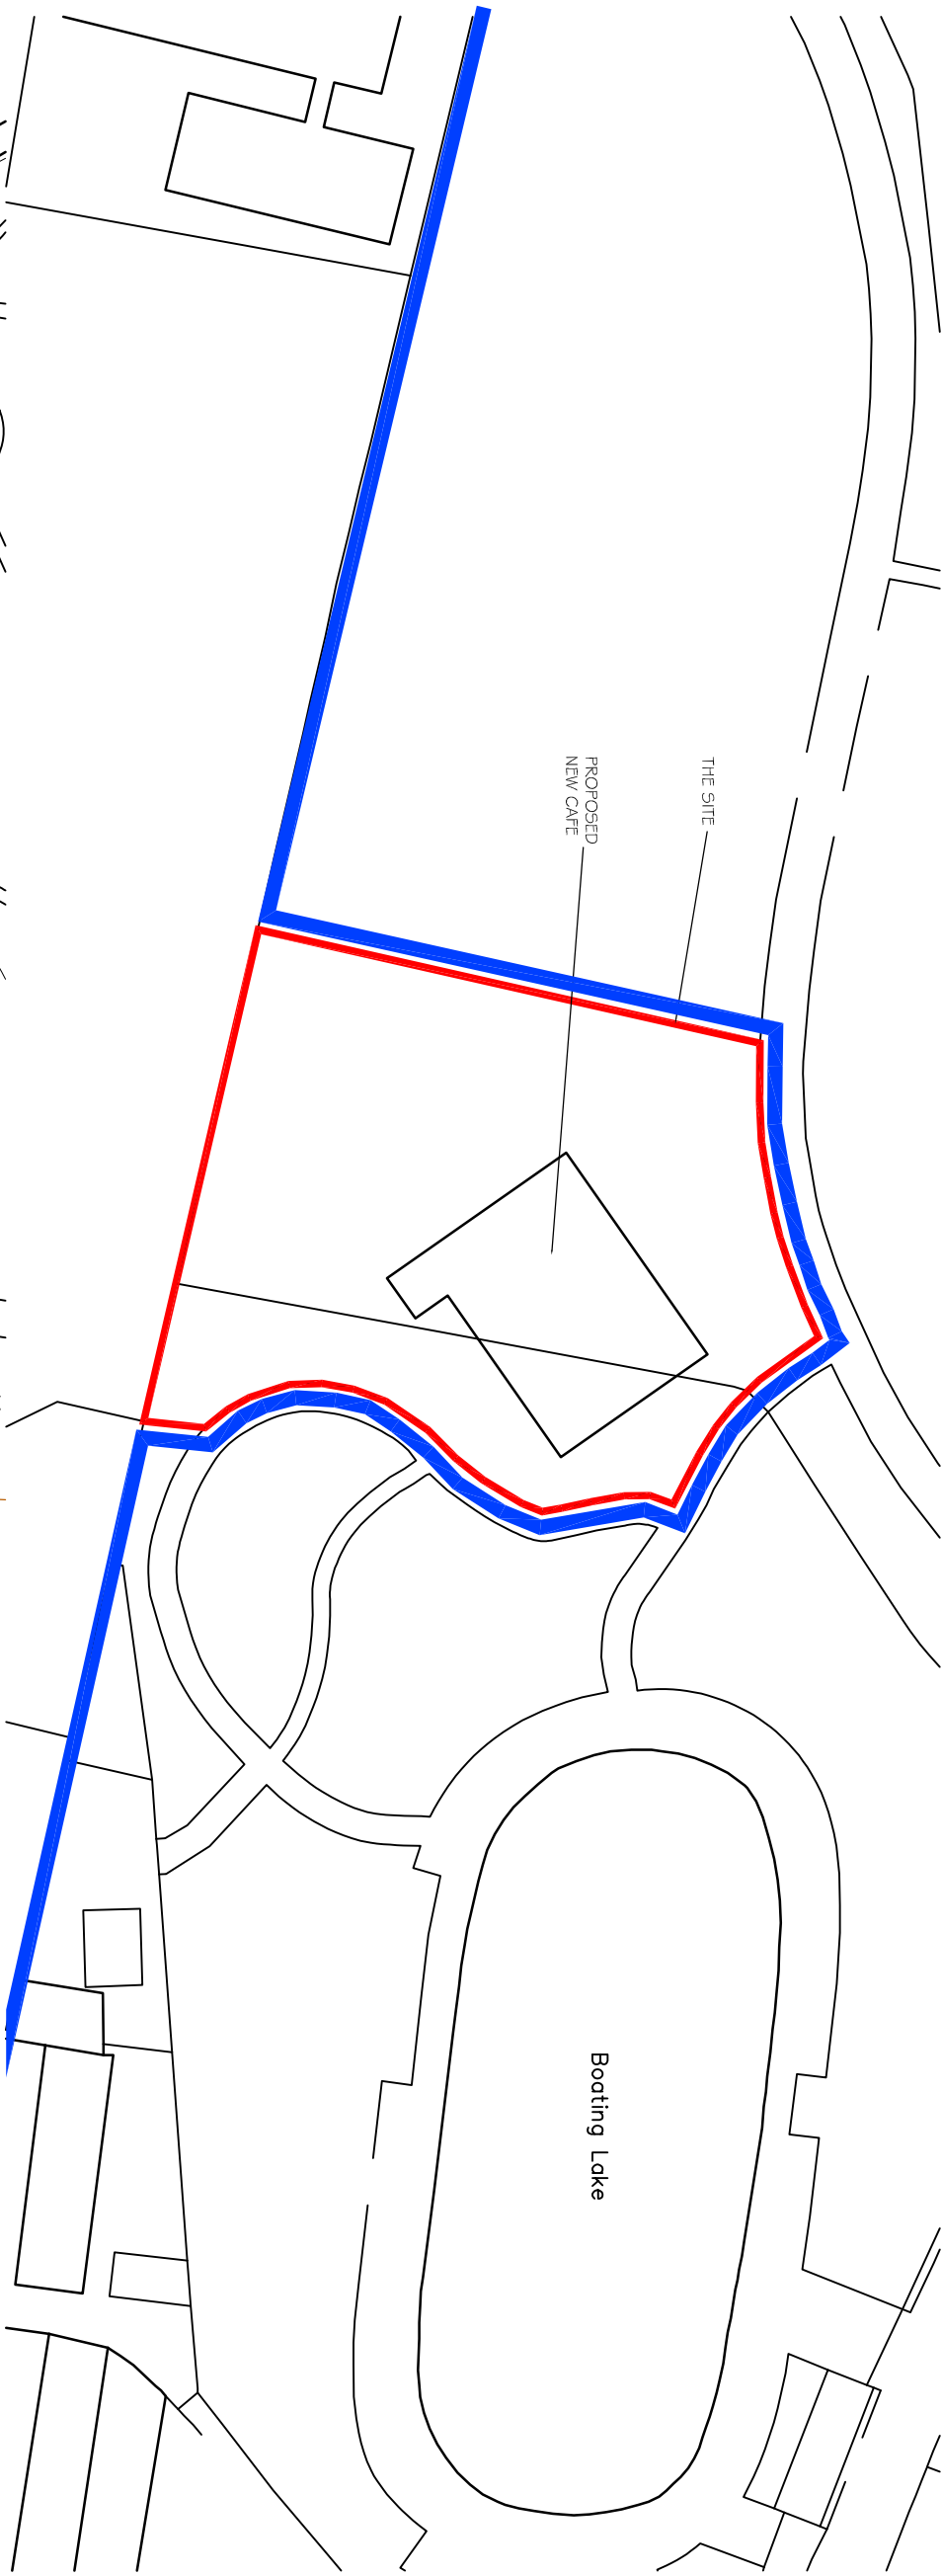

BLOCK PLAN 1:500

SITE LOCATION PLAN 1:1250

CLIENT

ARUN DISTRICT COUNCIL

SCALE

1:1250 #
1:500@A3

DRAWN BY DATE

PLB MAY 14

DWG NO 340/07

340/07

REV. A

REV. A

PHIL BROWN
(ARCHITECTURAL SERVICES) LTD
10 MANTLING ROAD
LITTLEHAMPTON
WEST SUSSEX
BN17 7DG
TEL 01903 715177
WWW.PHILBROWARCH.CO.UK

A	BLUE LINE ADDED	06.06.14
REV	DESCRIPTION	DATE

PROJECT

NEW CAFE AT
HOTHAM PARK
BOGNOR REGIS
WEST SUSSEX

DRAWING TITLE

SITE LOCATION AND BLOCK PLANS