
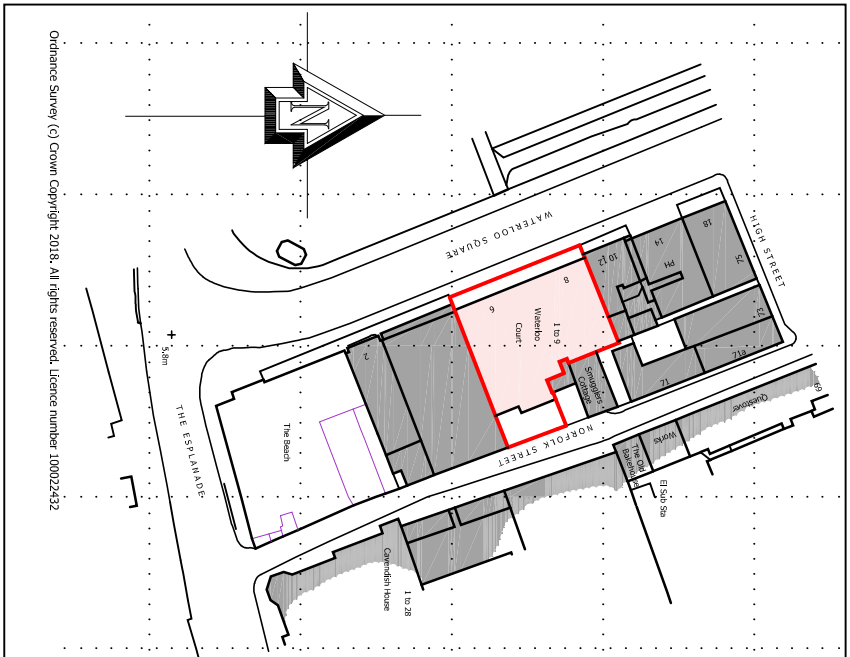
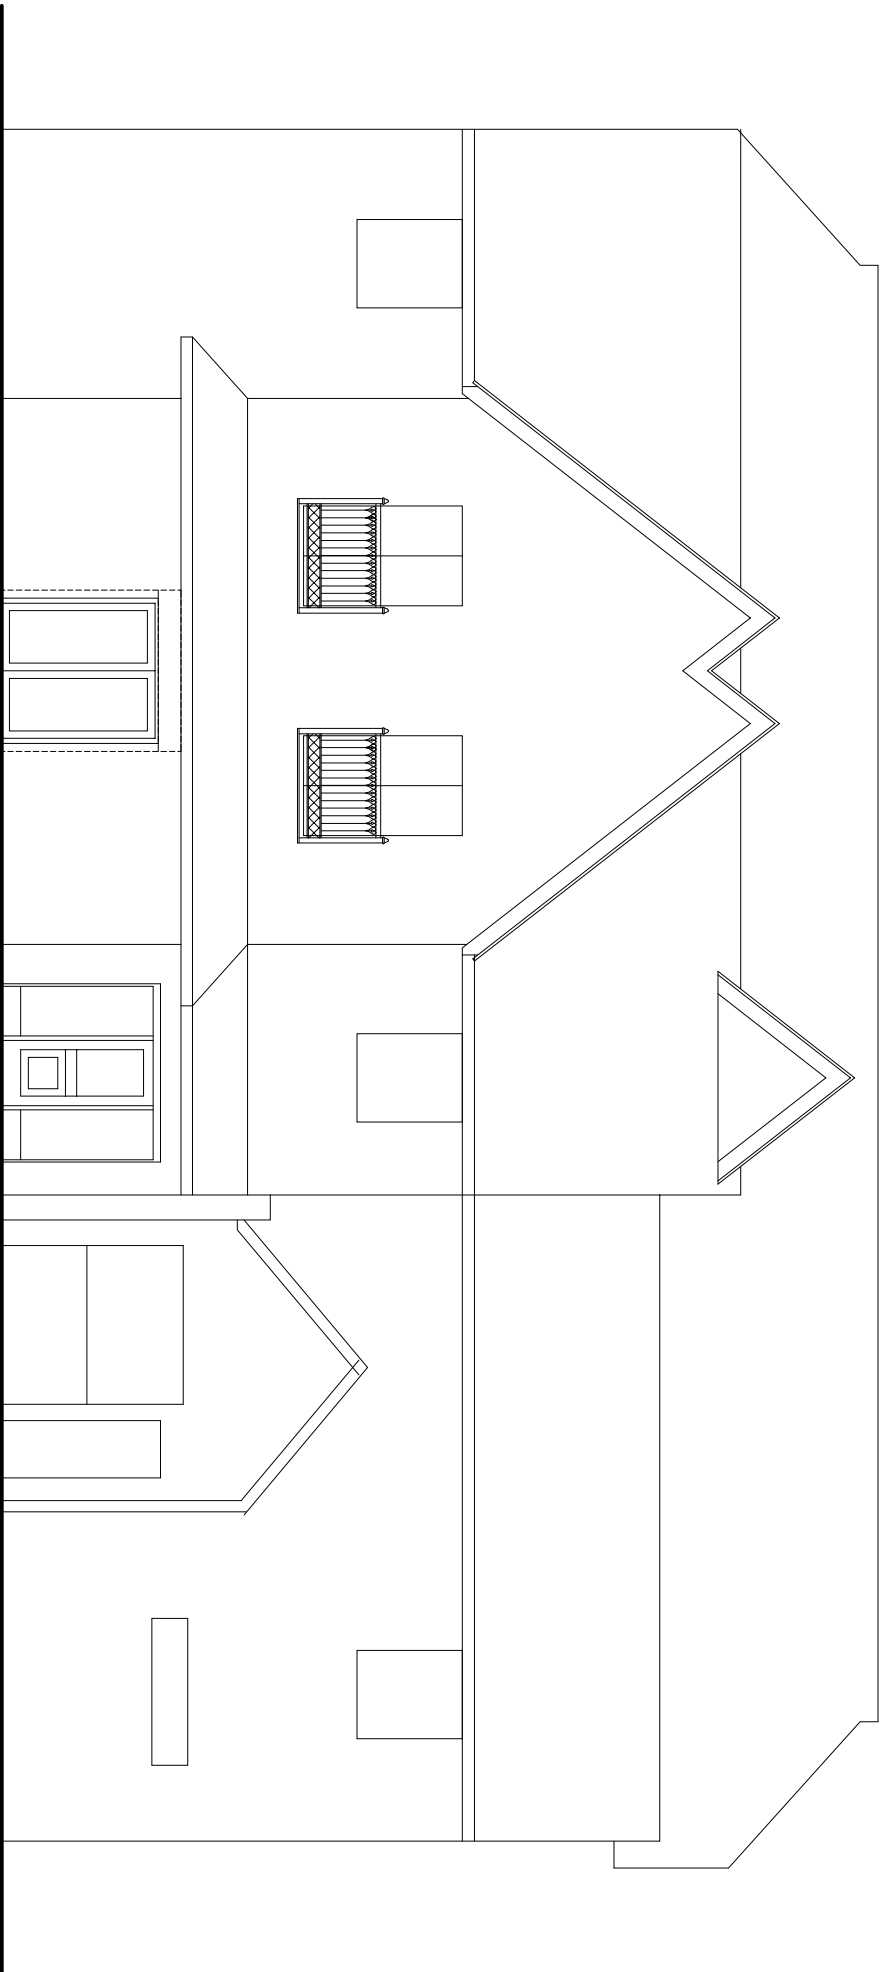
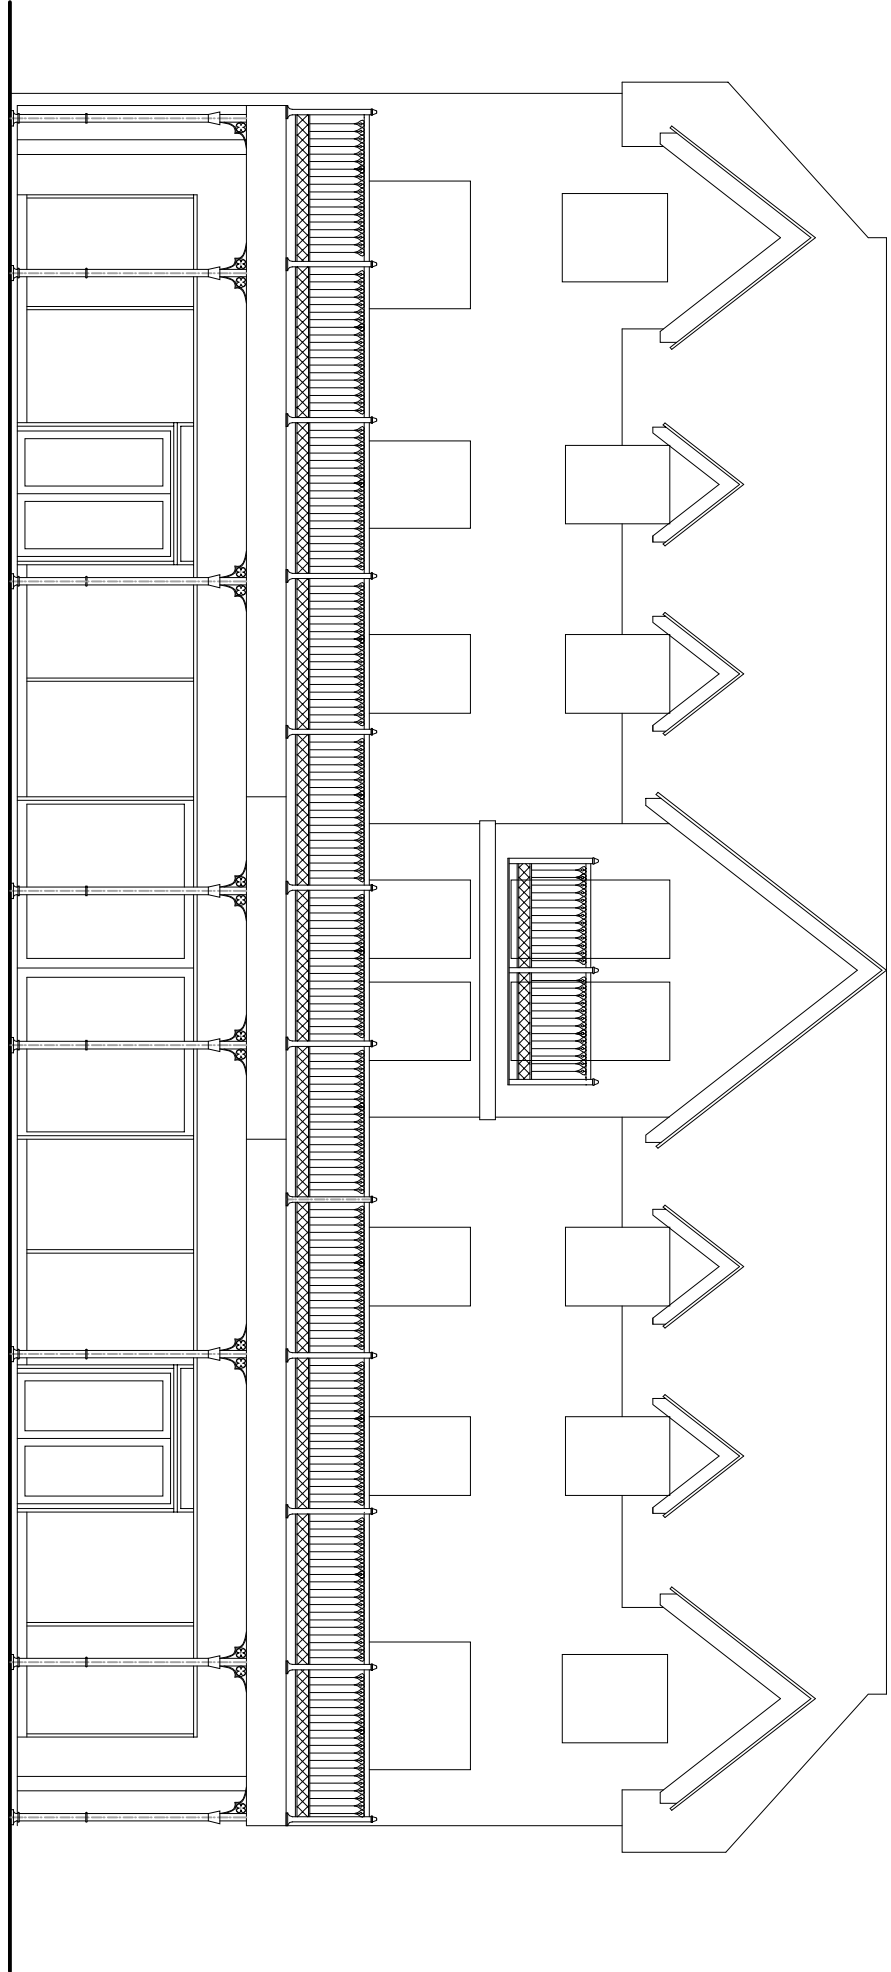


legend


Site Boundary
Existing Structure

Buildings

pavement

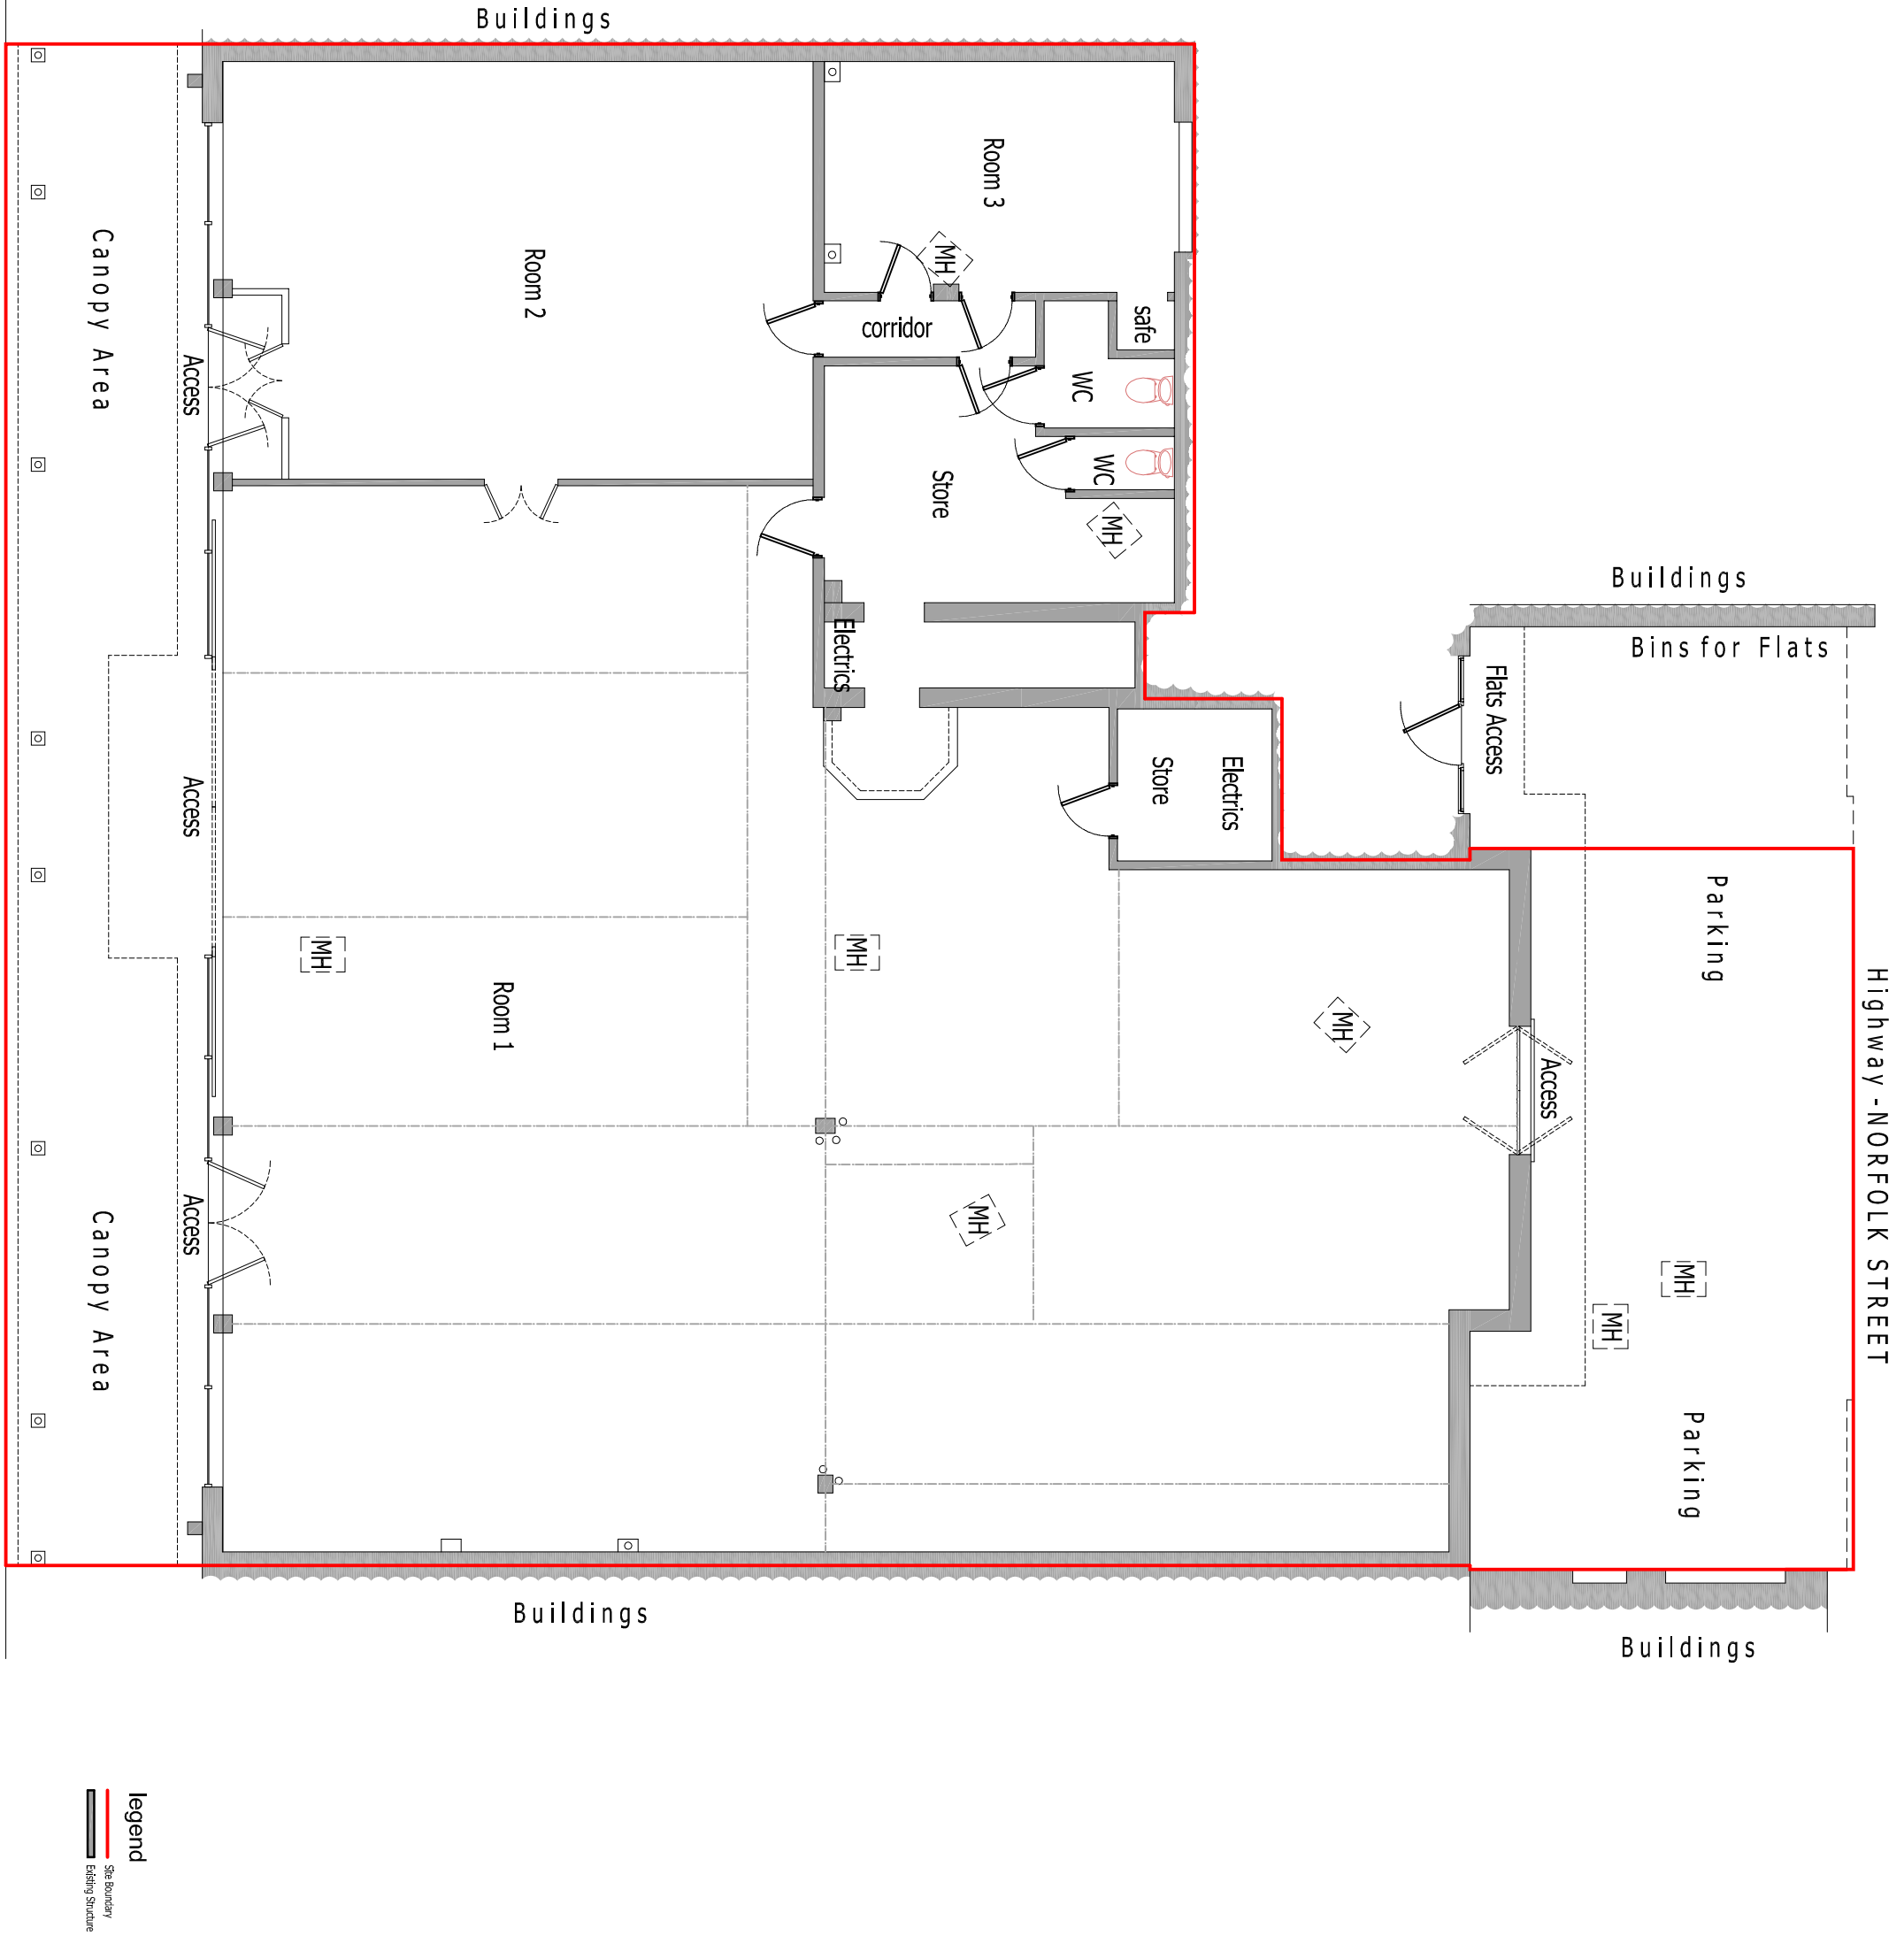

Site Location Plan 1:1250

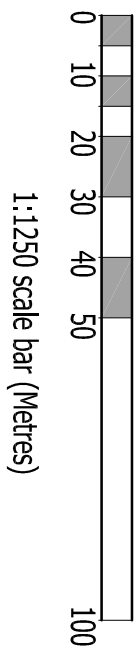

This drawing is the copyright of H.J.CONCEPTS LTD and may not be copied, altered or reproduced in any way without their written authority. © H.J.Concepts Limited 2018

Do not scale this drawing. Use written dimensions only. All dimensions shall be checked on site prior to commencement of work.

IF IN DOUBT, ASK

DO NOT SCALE: This note may be omitted for **PLANNING PURPOSES ONLY**. Original documents only may be relied upon. Inaccuracies may occur due to printing, scanning and other forms of copying.

This drawing has been produced for **Brooks Brothers Ltd** for the works at **6-8 Waterloo Square Bognor Regis PO21 1SU** and is submitted as part of a Planning Application and is not intended for use by any other person or for any other purpose.



17 May 18 Issued in support of CUL Application

REV	DATE	DESCRIPTION	BY
-----	------	-------------	----



Suite A Second Floor
Trinity Court 2-4 West Street
Fareham, Hampshire, PO16 0BH
Telephone: 01329 286864, Email: office@hjonceptsltd.co.uk

EXISTING PROJECT TITLE

Brooks Brothers Ltd
6-8 Waterloo Square
Bognor Regis PO21 1SU

DRAWING TITLE	
Existing plans & Elevations incl. Site Location Plan	
DESIGNED BY	PH
DRAWN BY	Apr 18
SCALE	1:100, 1250

PROJECT AND DRAWING NO.	
18-1236	P 01

A1