




Notes :

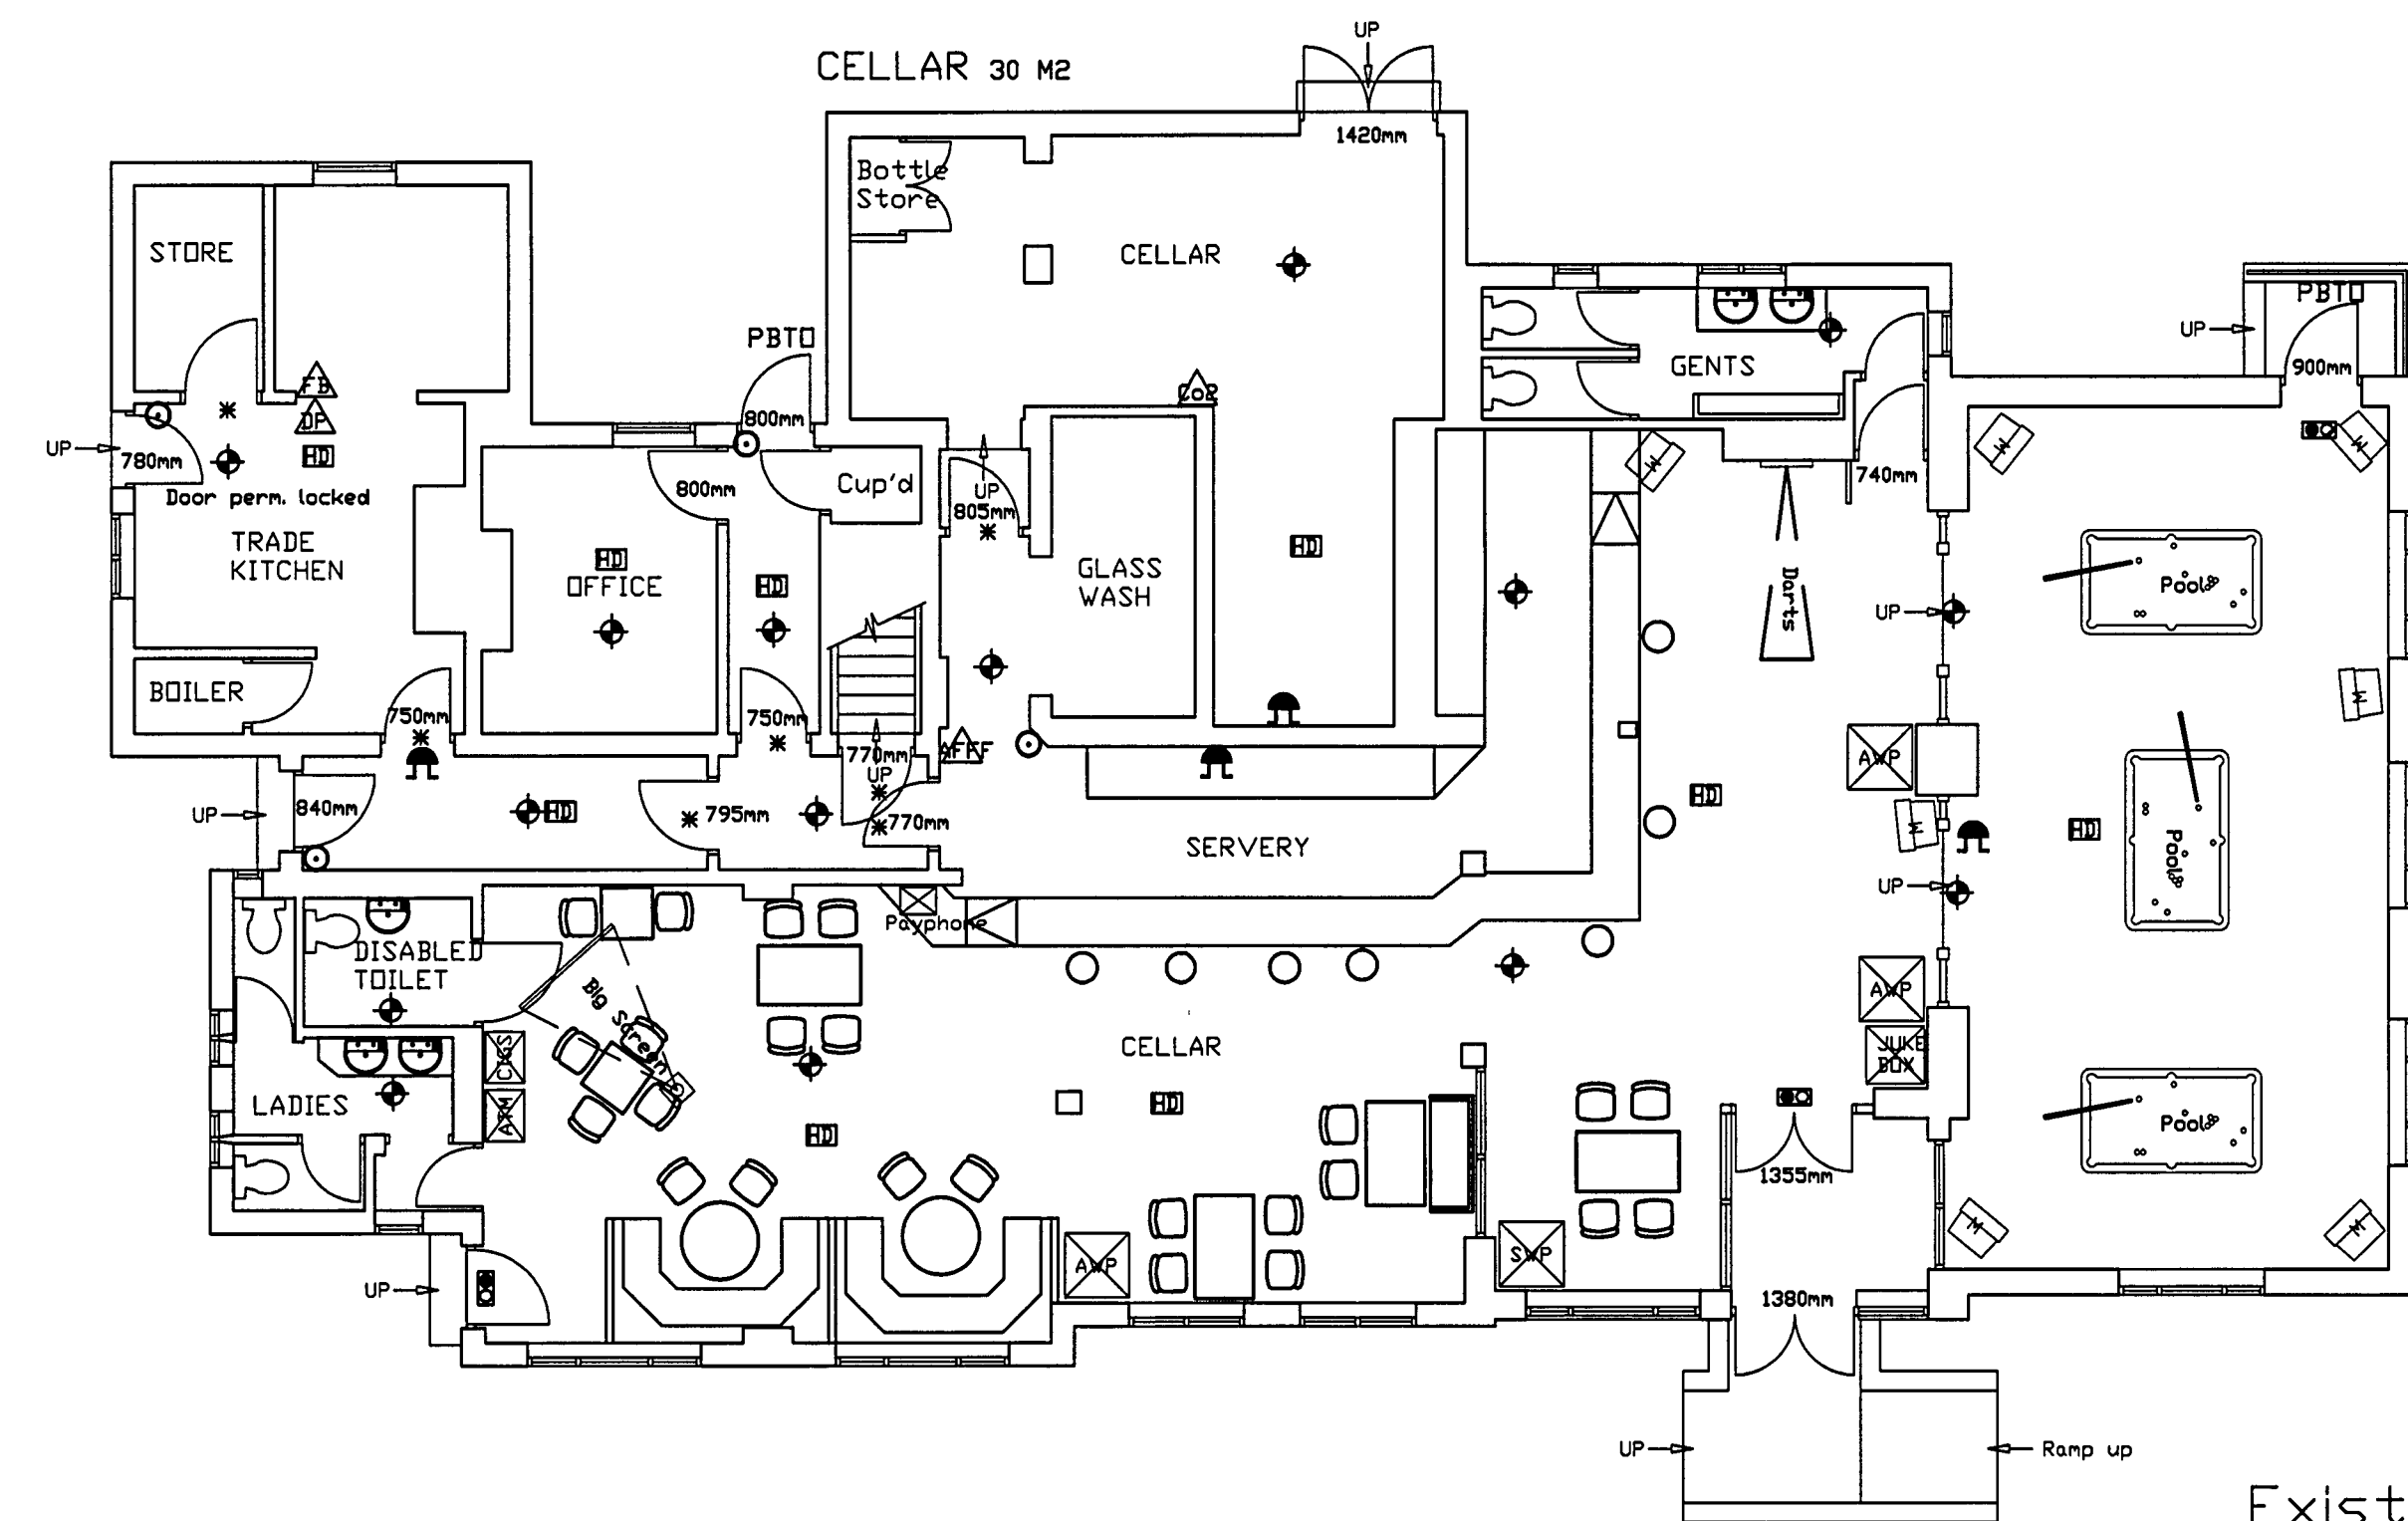

Existing Plan

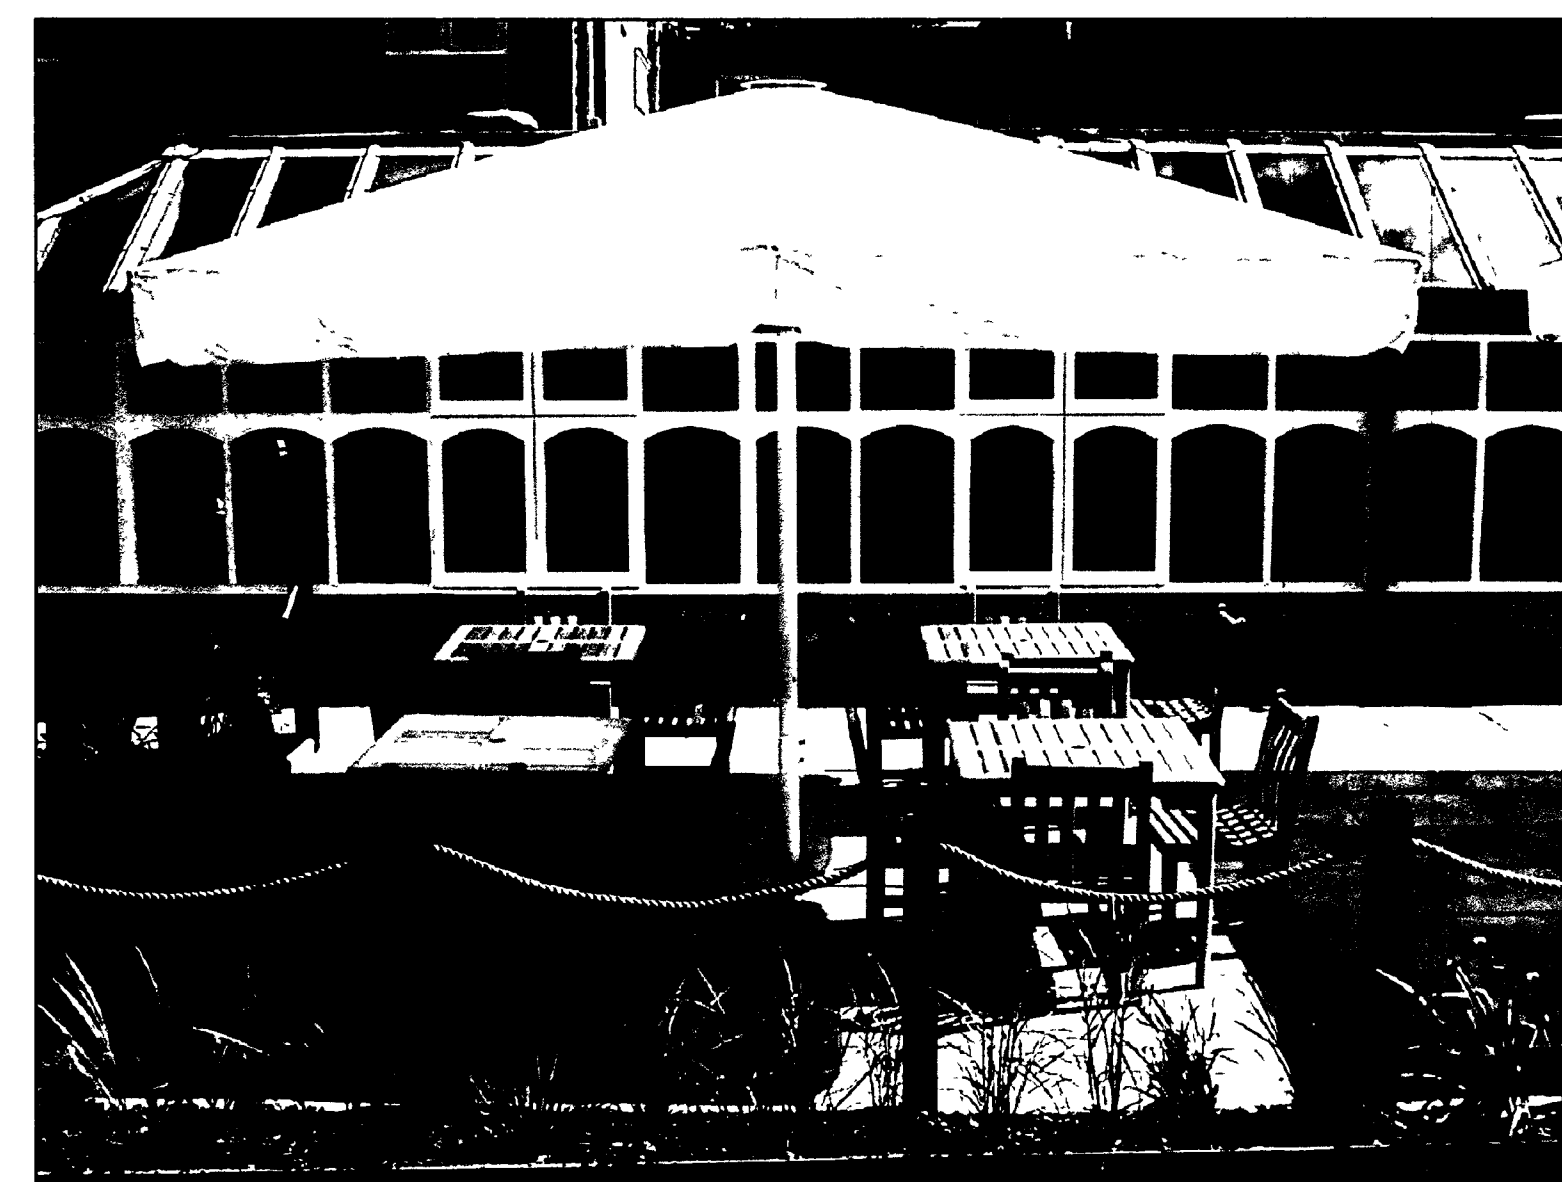


Proposed Jumbrella

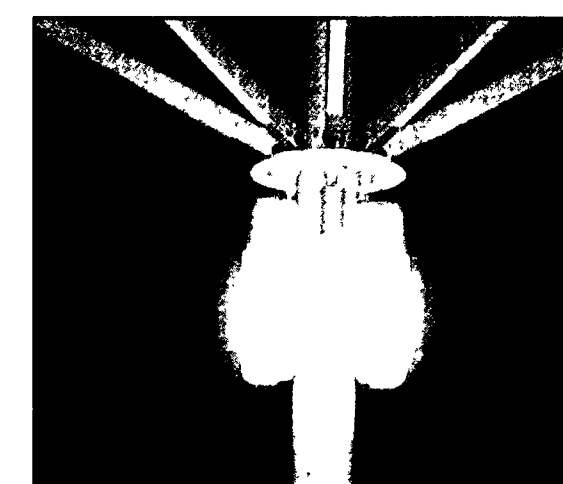

Proposed Lighting



Proposed Heating

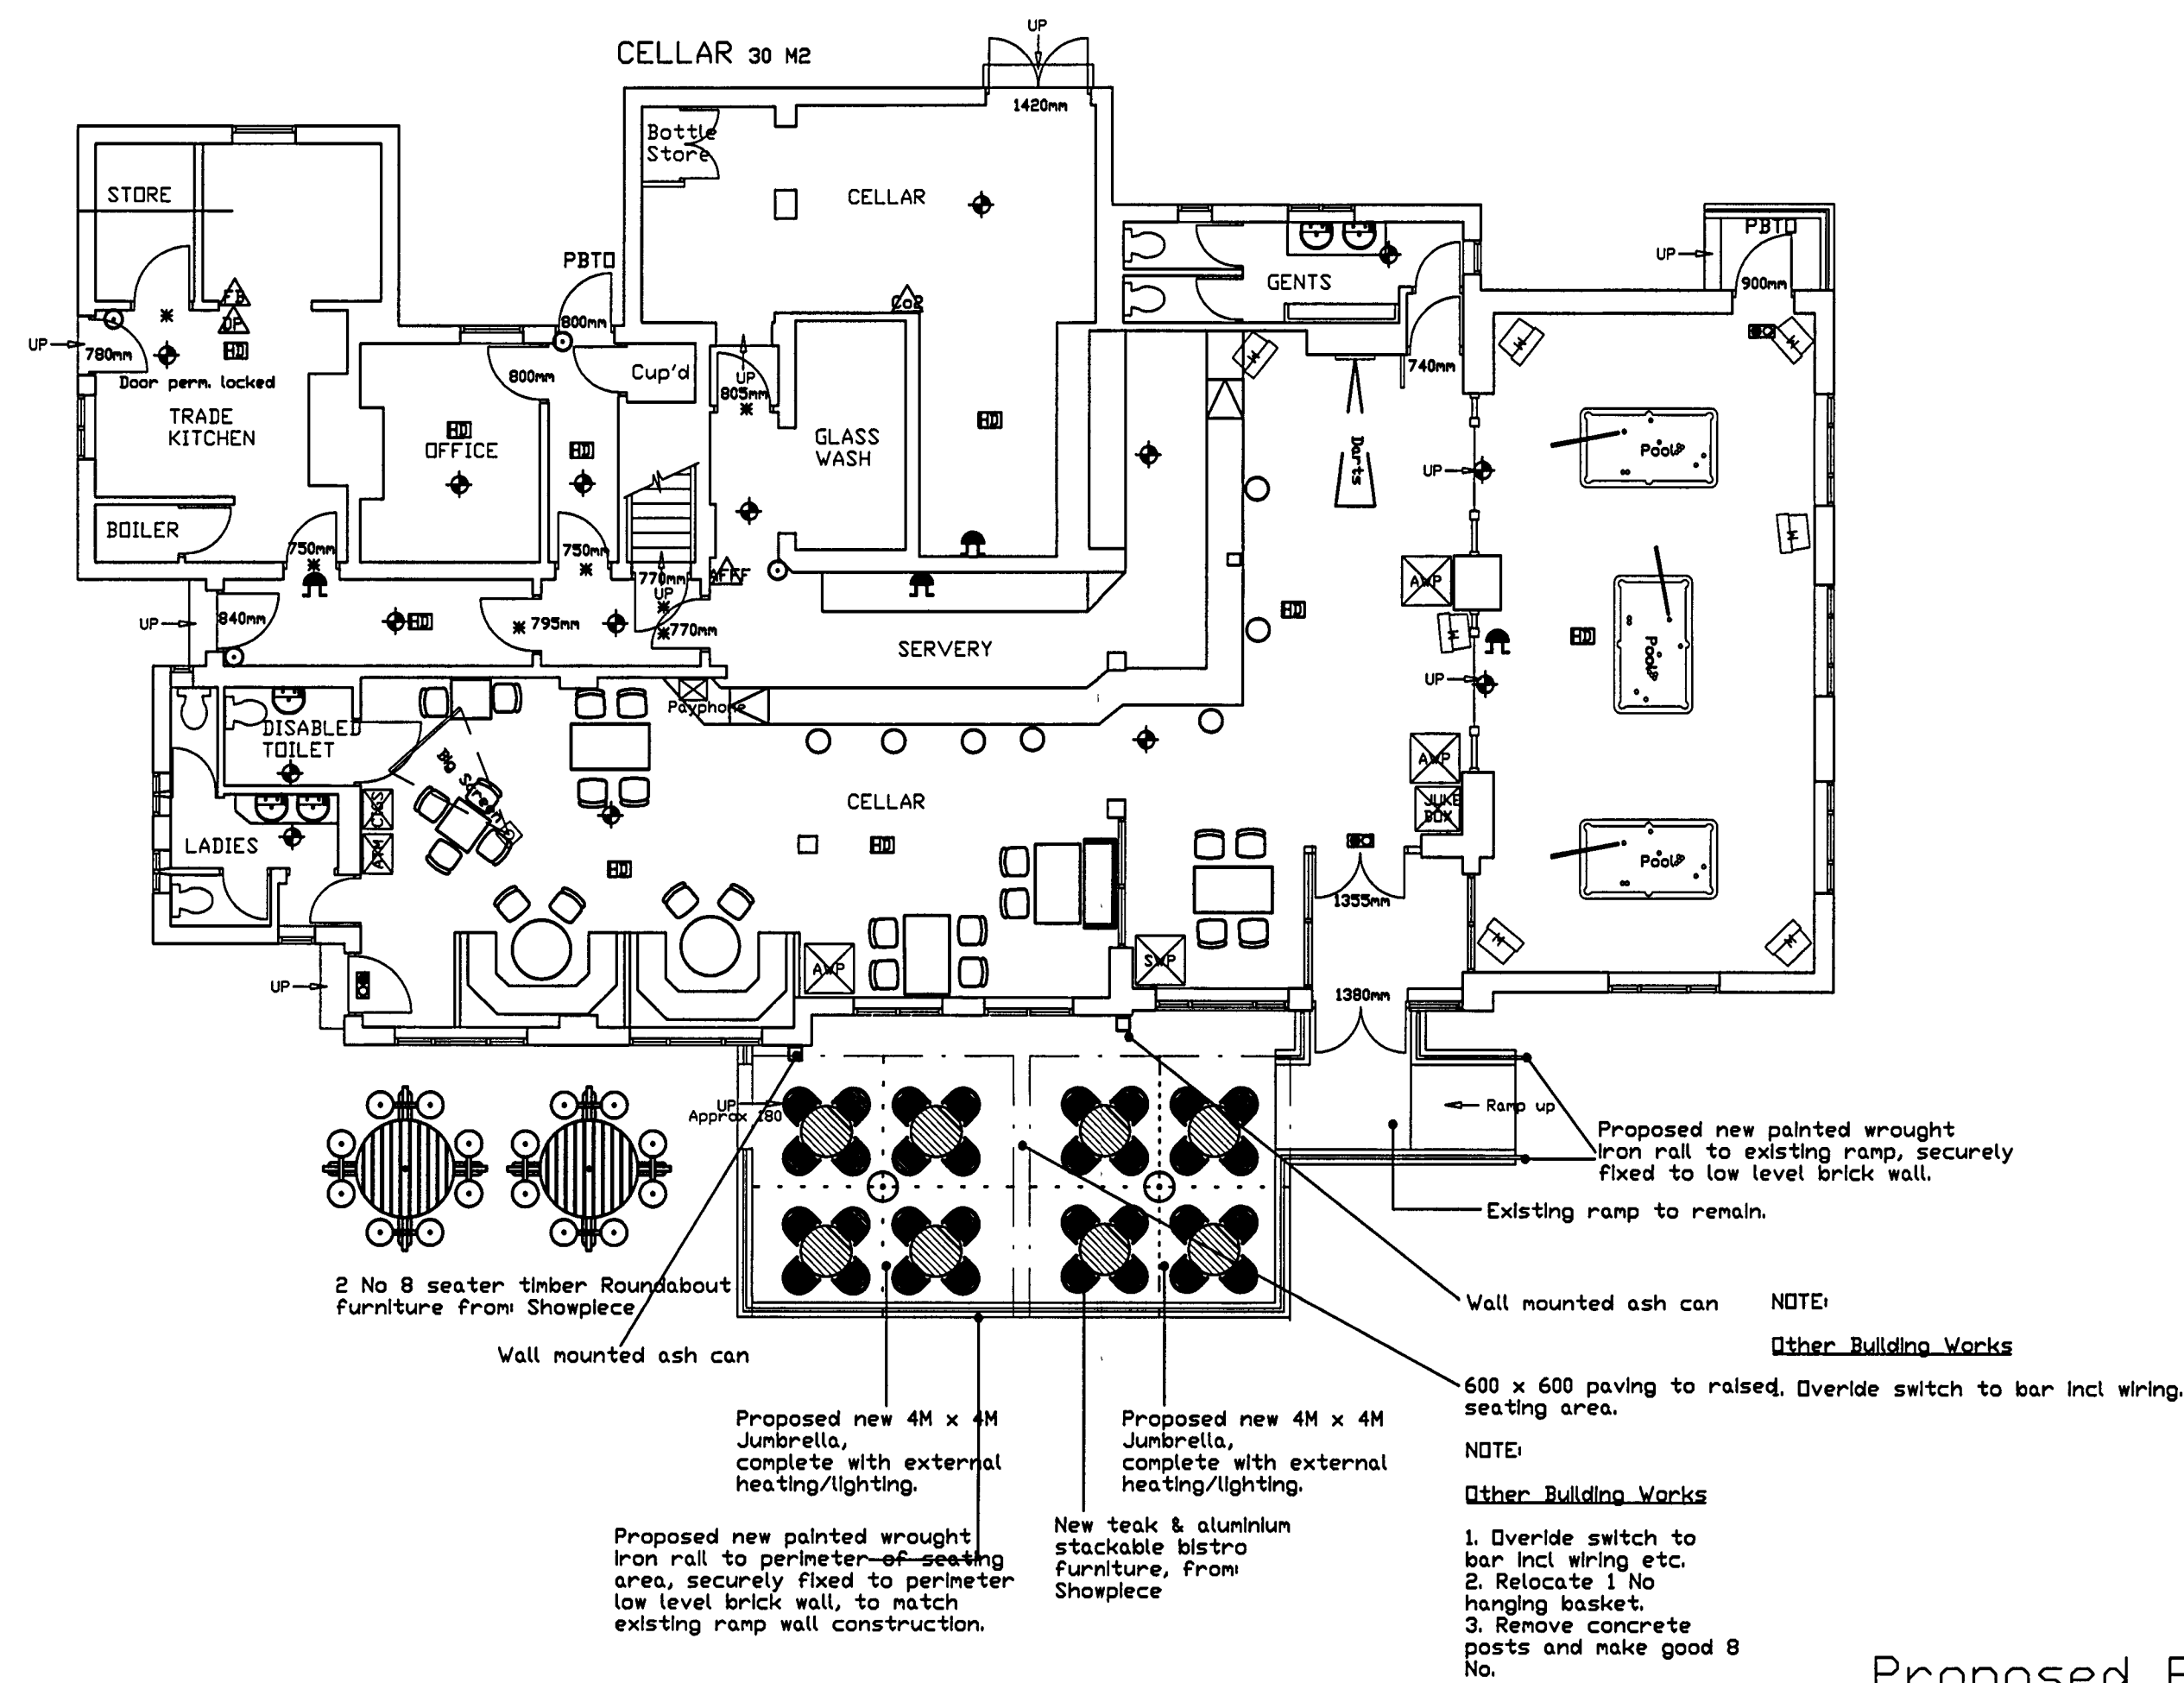

Proposed Plan

HEATING & LIGHTING

HEATERS:
NEW ECCO HEATERS WITH 1500W
ELEMENTS

LIGHTING:
FLUORESCENT LIGHTING 4No TO EACH
JUMBRELLA, EACH 8W

CONTROLS:
MAST MOUNTED WATERPROOF PUSH
BUTTON OPERATION, TO AVOID
UN-NECESSARY USE WHEN THE
CUSTOMERS HAVE VACATED THE AREA



Site Location Plan (scale 1:1250)

No.	Rev.	Initial.	Date
Project: ORCHID PUBS The Wheatsheaf 85 Hawthorne Road P021 2BE			
Description: Planning Drawing			
Drawing not to be scaled. Dimensions indicated must be checked on site before manufacture by contractor, any discrepancy should be reported immediately.			
DRN.	RH	DRG. No.	2102/11
SCALE 1:100		REV.	
DATE 25/04/07			
PEMBROOK Design & Management			
Summit House, Horsecroft Road, The Pinnacles, Harlow, Essex. CM19 5BN Tel: 01279 433888. Fax: 01279 433889 E-Mail: pembrook@pembrook.co.uk Website: www.pembrook.co.uk			