NO 6 NYEWOOD PLACE BOGNOR REGIS.

SCALE 1:5

EXSISTING ELVATION FROM EAST

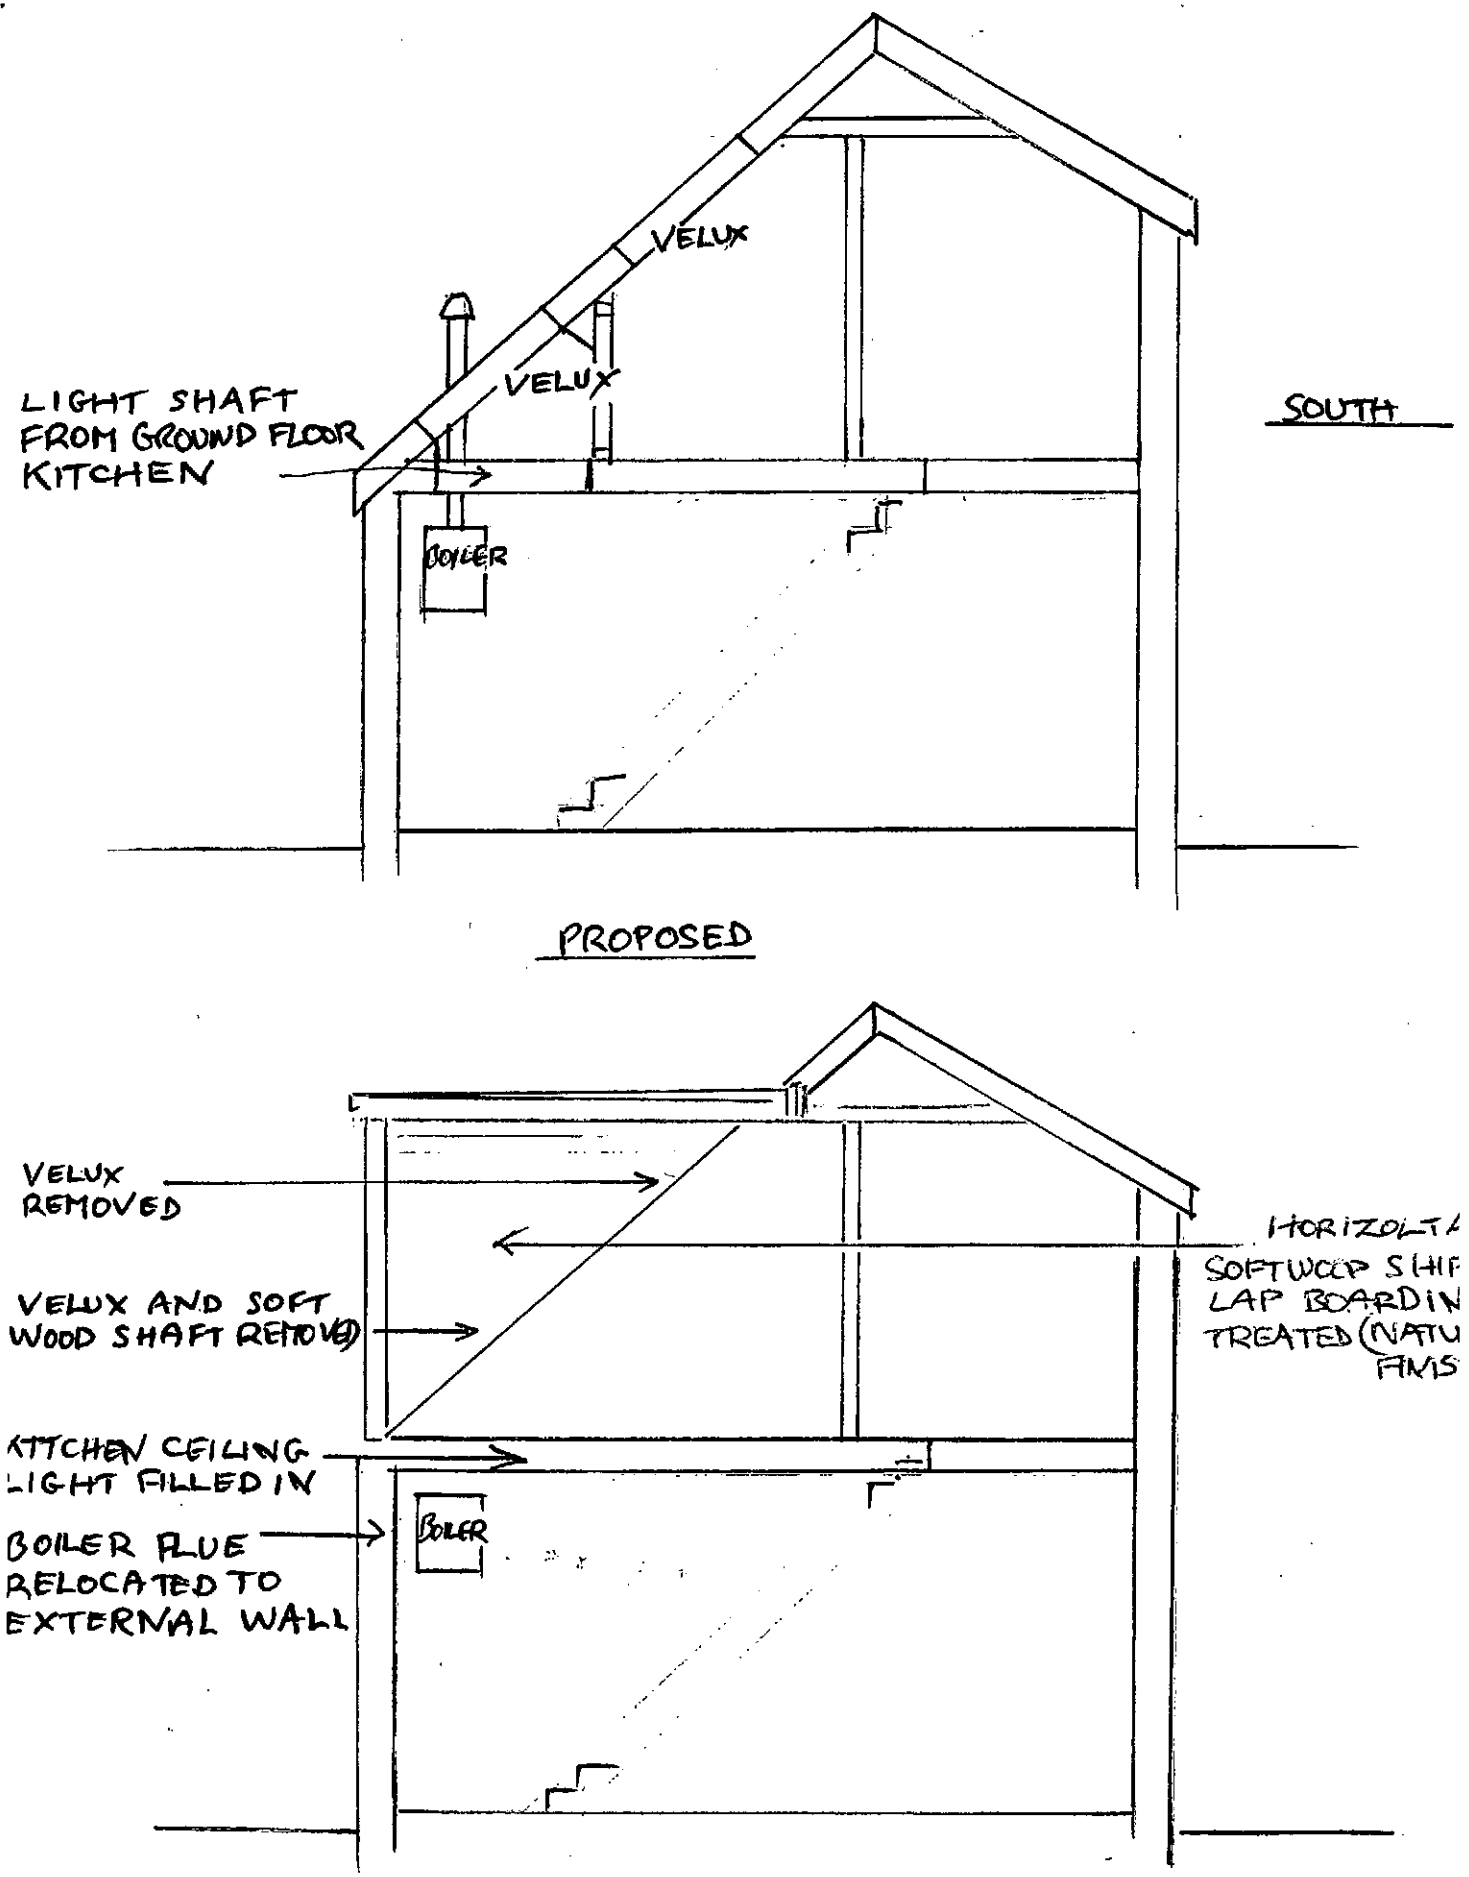

PROPOSED

NO 6 Tyewood Place, Bognor Regis

SCALE 1:50

EXSISTING 1ST FLOOR PLAN

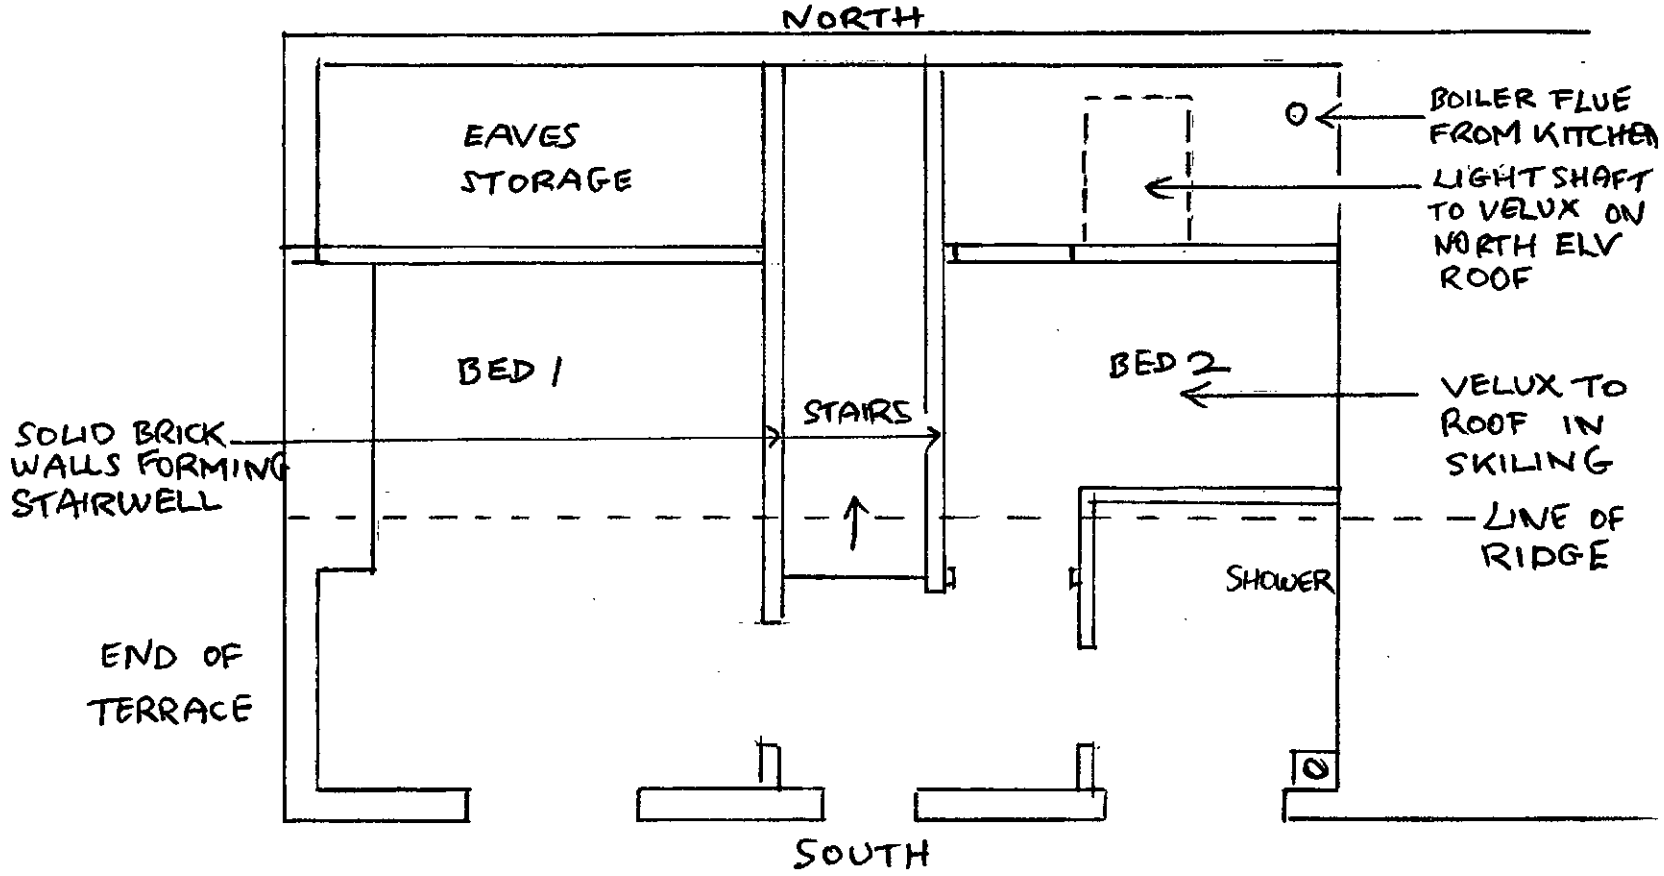

PROPOSED 1ST FLOOR PLAN

