6, Nyewood Place Bognor Regis.

EXSISTING ROOF PLAN

1:50

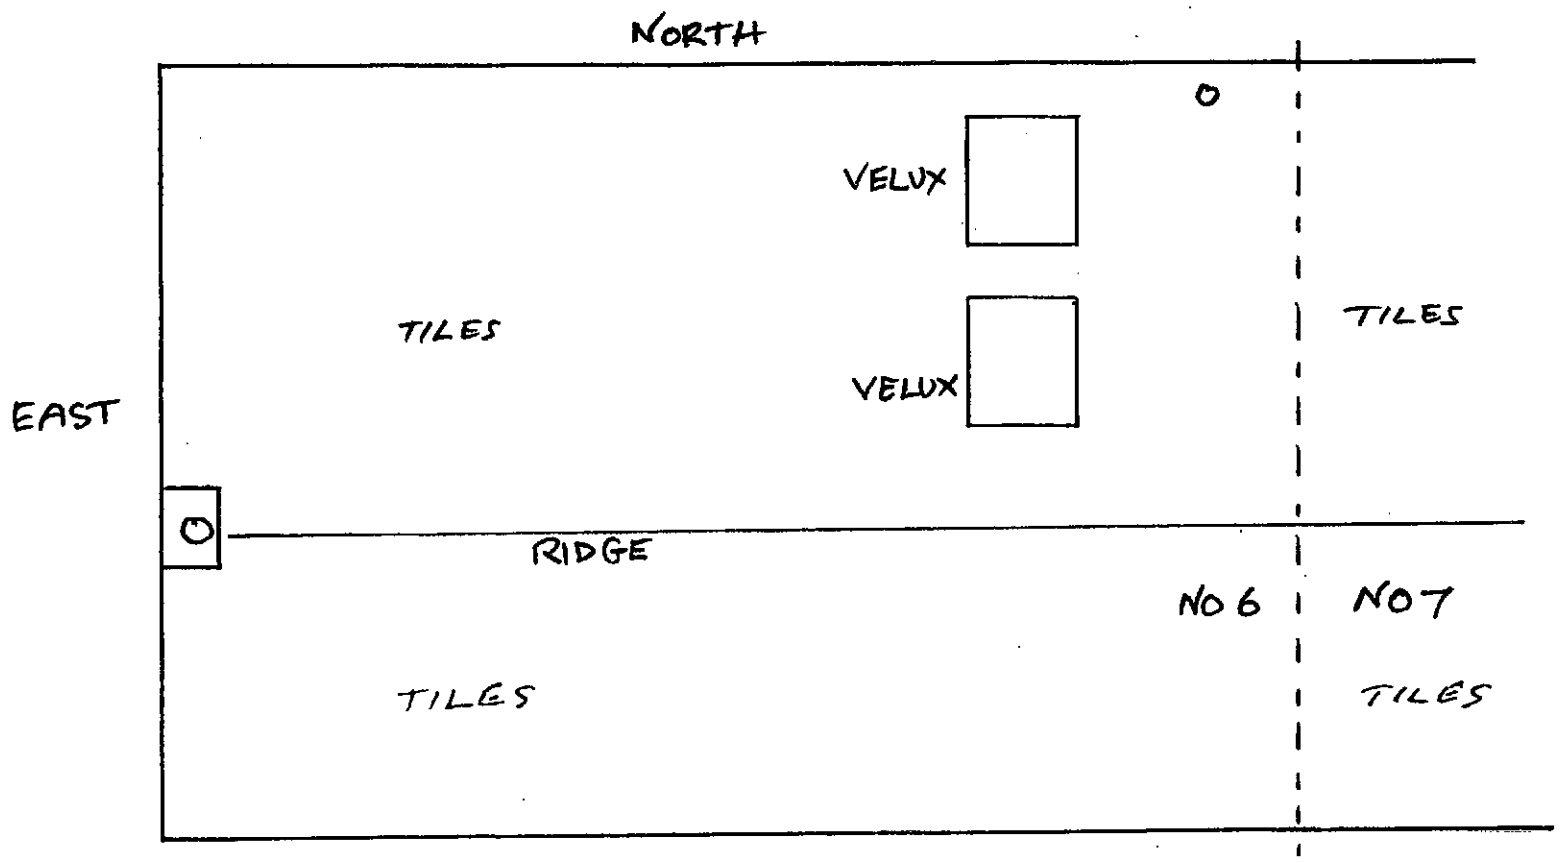

PROPOSED

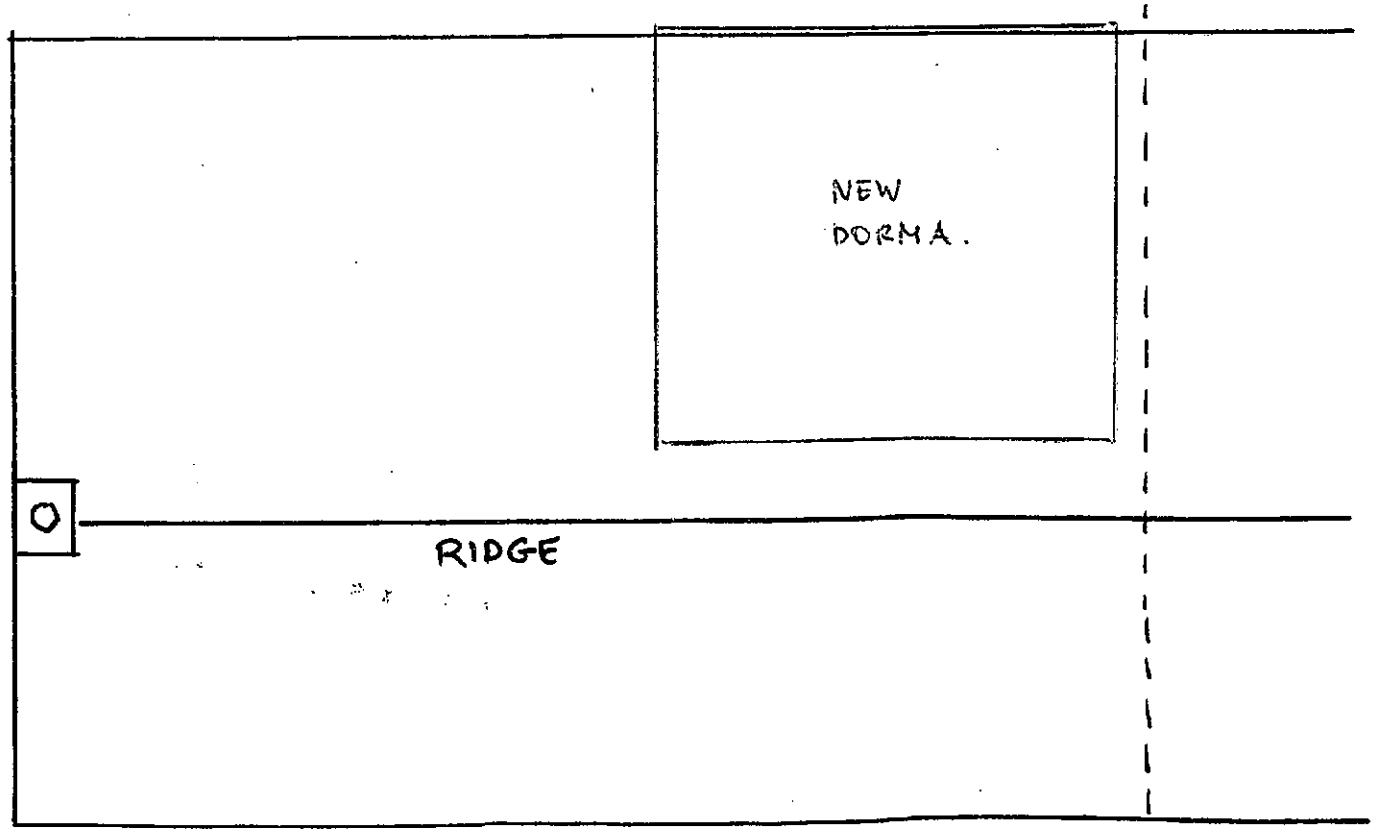

6 Nyewood Place, Bognor Regis

EXSISTING EAST ELEVATION

SCALE 1:50

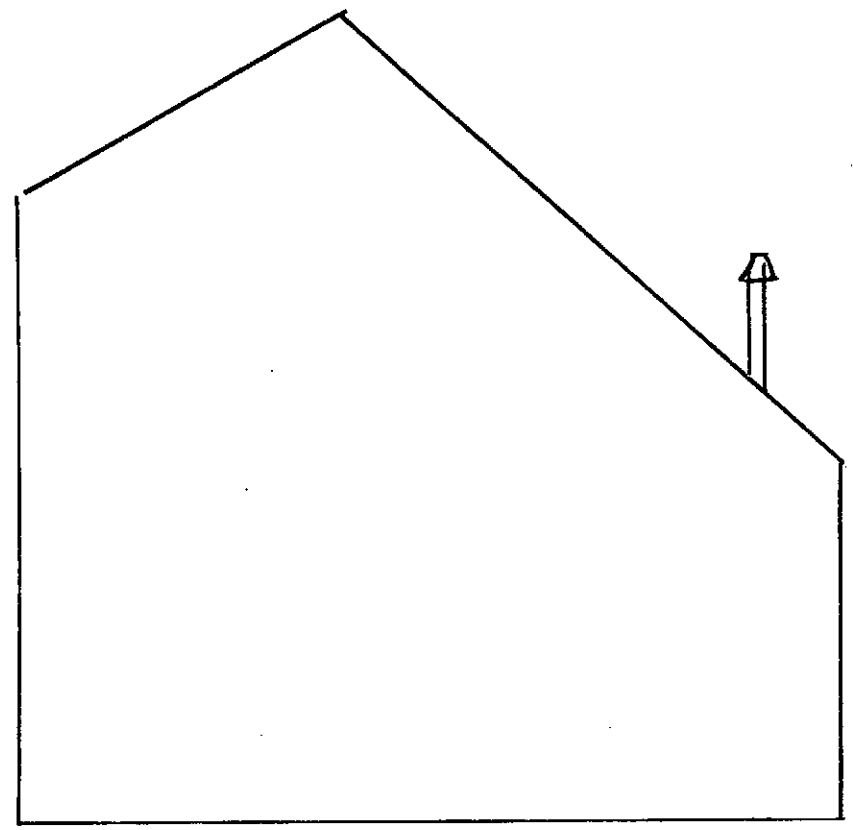

PROPOSED EAST ELEVATION

