

REVISIONS	DATE	INITIAL

PROJECT
Ground Floor Extension
@ Unit 5 Dickinson Place
Bognor Regis. PO22 9QU

CLIENT

S NAPTHINE

DRAWING

Proposed & Existing Side Elevation

HomeZone
Architectural Services
27 The Avenue
Liphook
Hants GU30 7QD
07780 823131

SCALE	DATE	DRAWN	CHECKED
1:100 @ A3	05/19	gj	



DRAWING NO.

0802 - SK-07

REV



-

CAD NO. C:\ACTION\HZ\0801\DRAWINGS

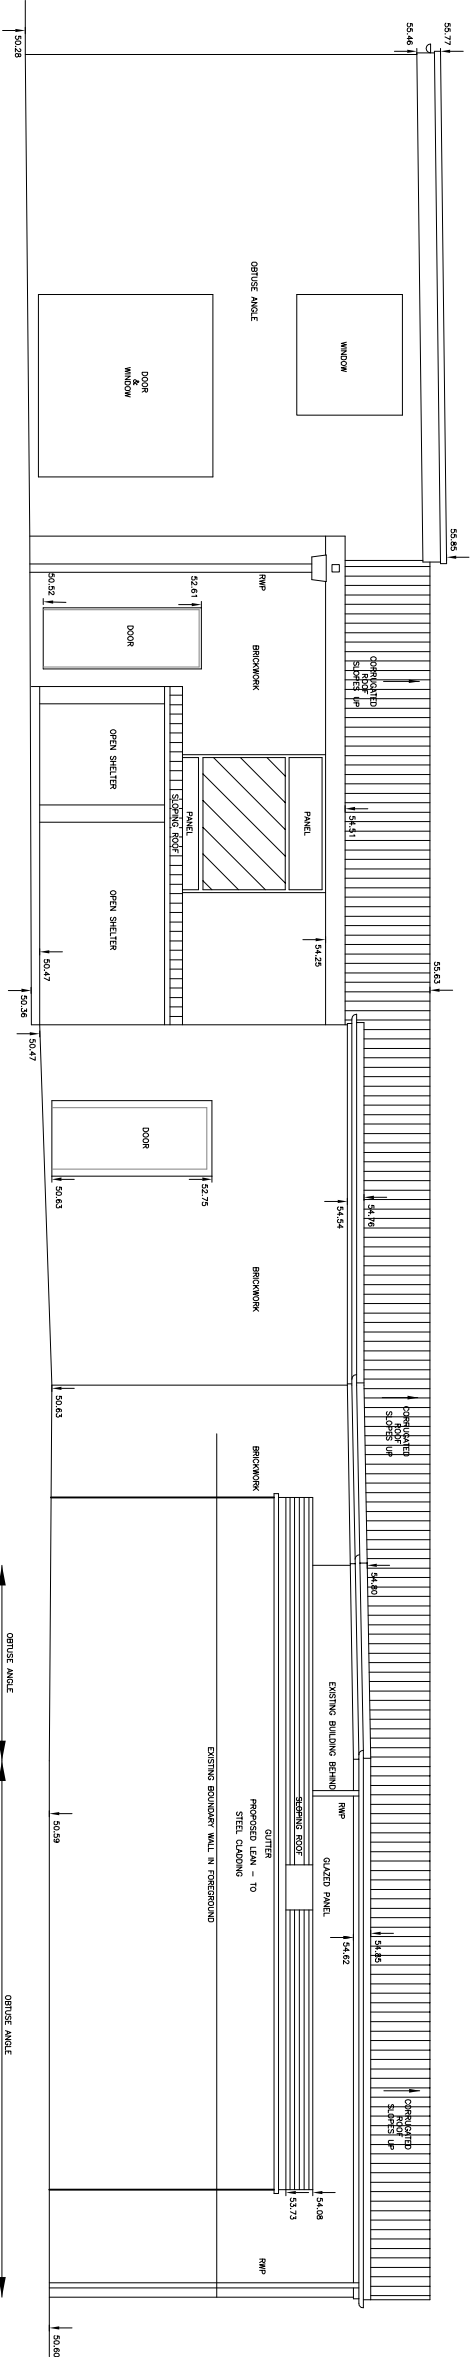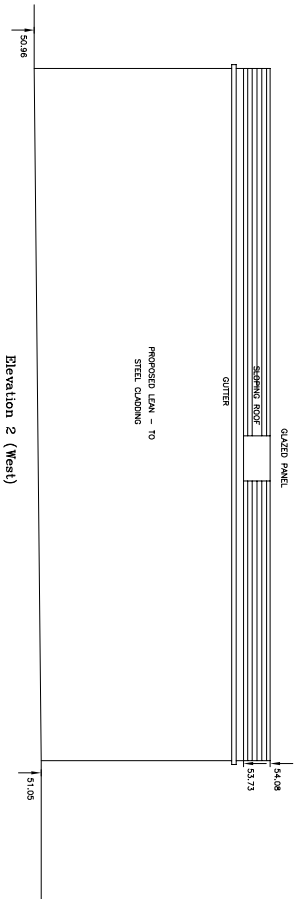

DATUM 49.00m Above Arbitrary Datum

Proposed Elevation 2

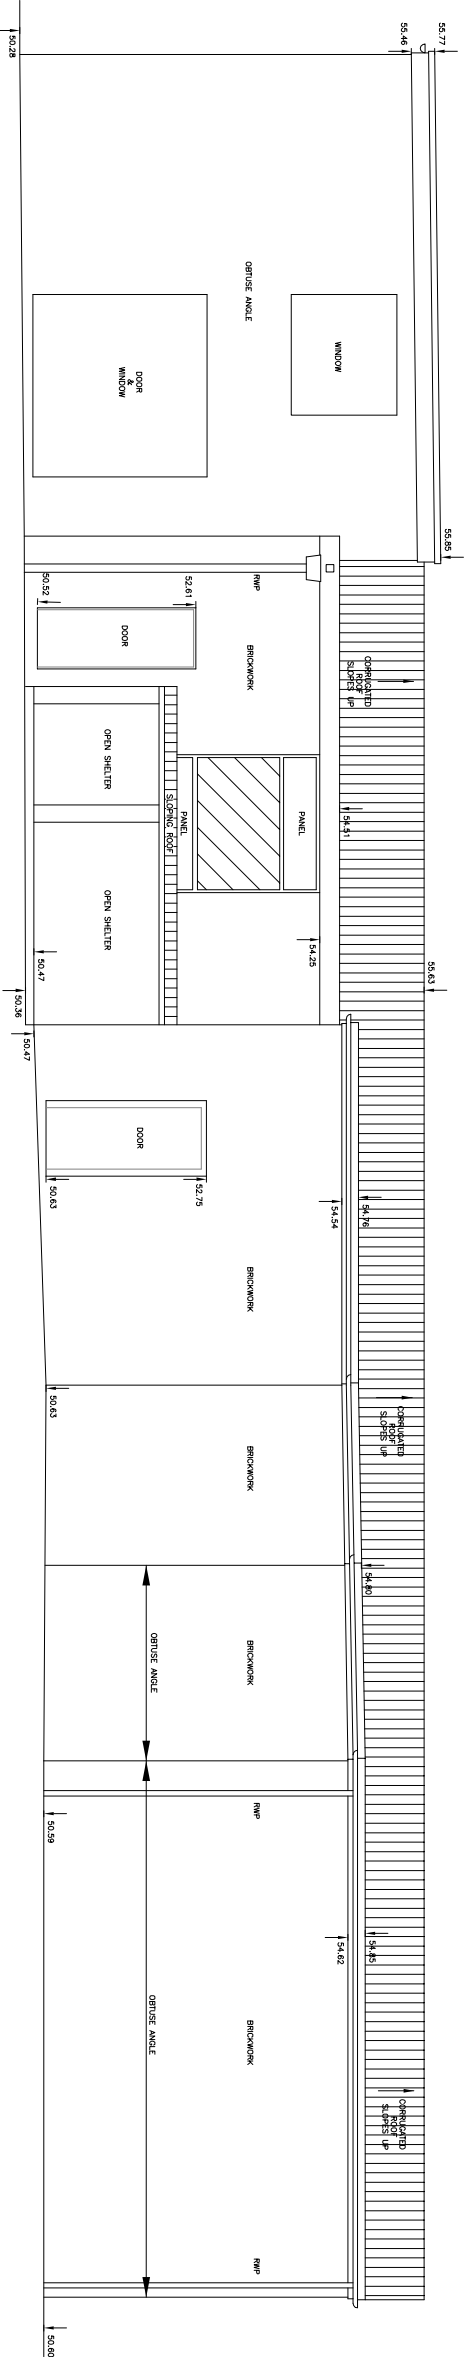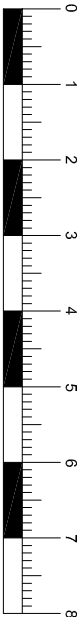

DATUM 49.00m Above Arbitrary Datum

Existing Elevation 2