



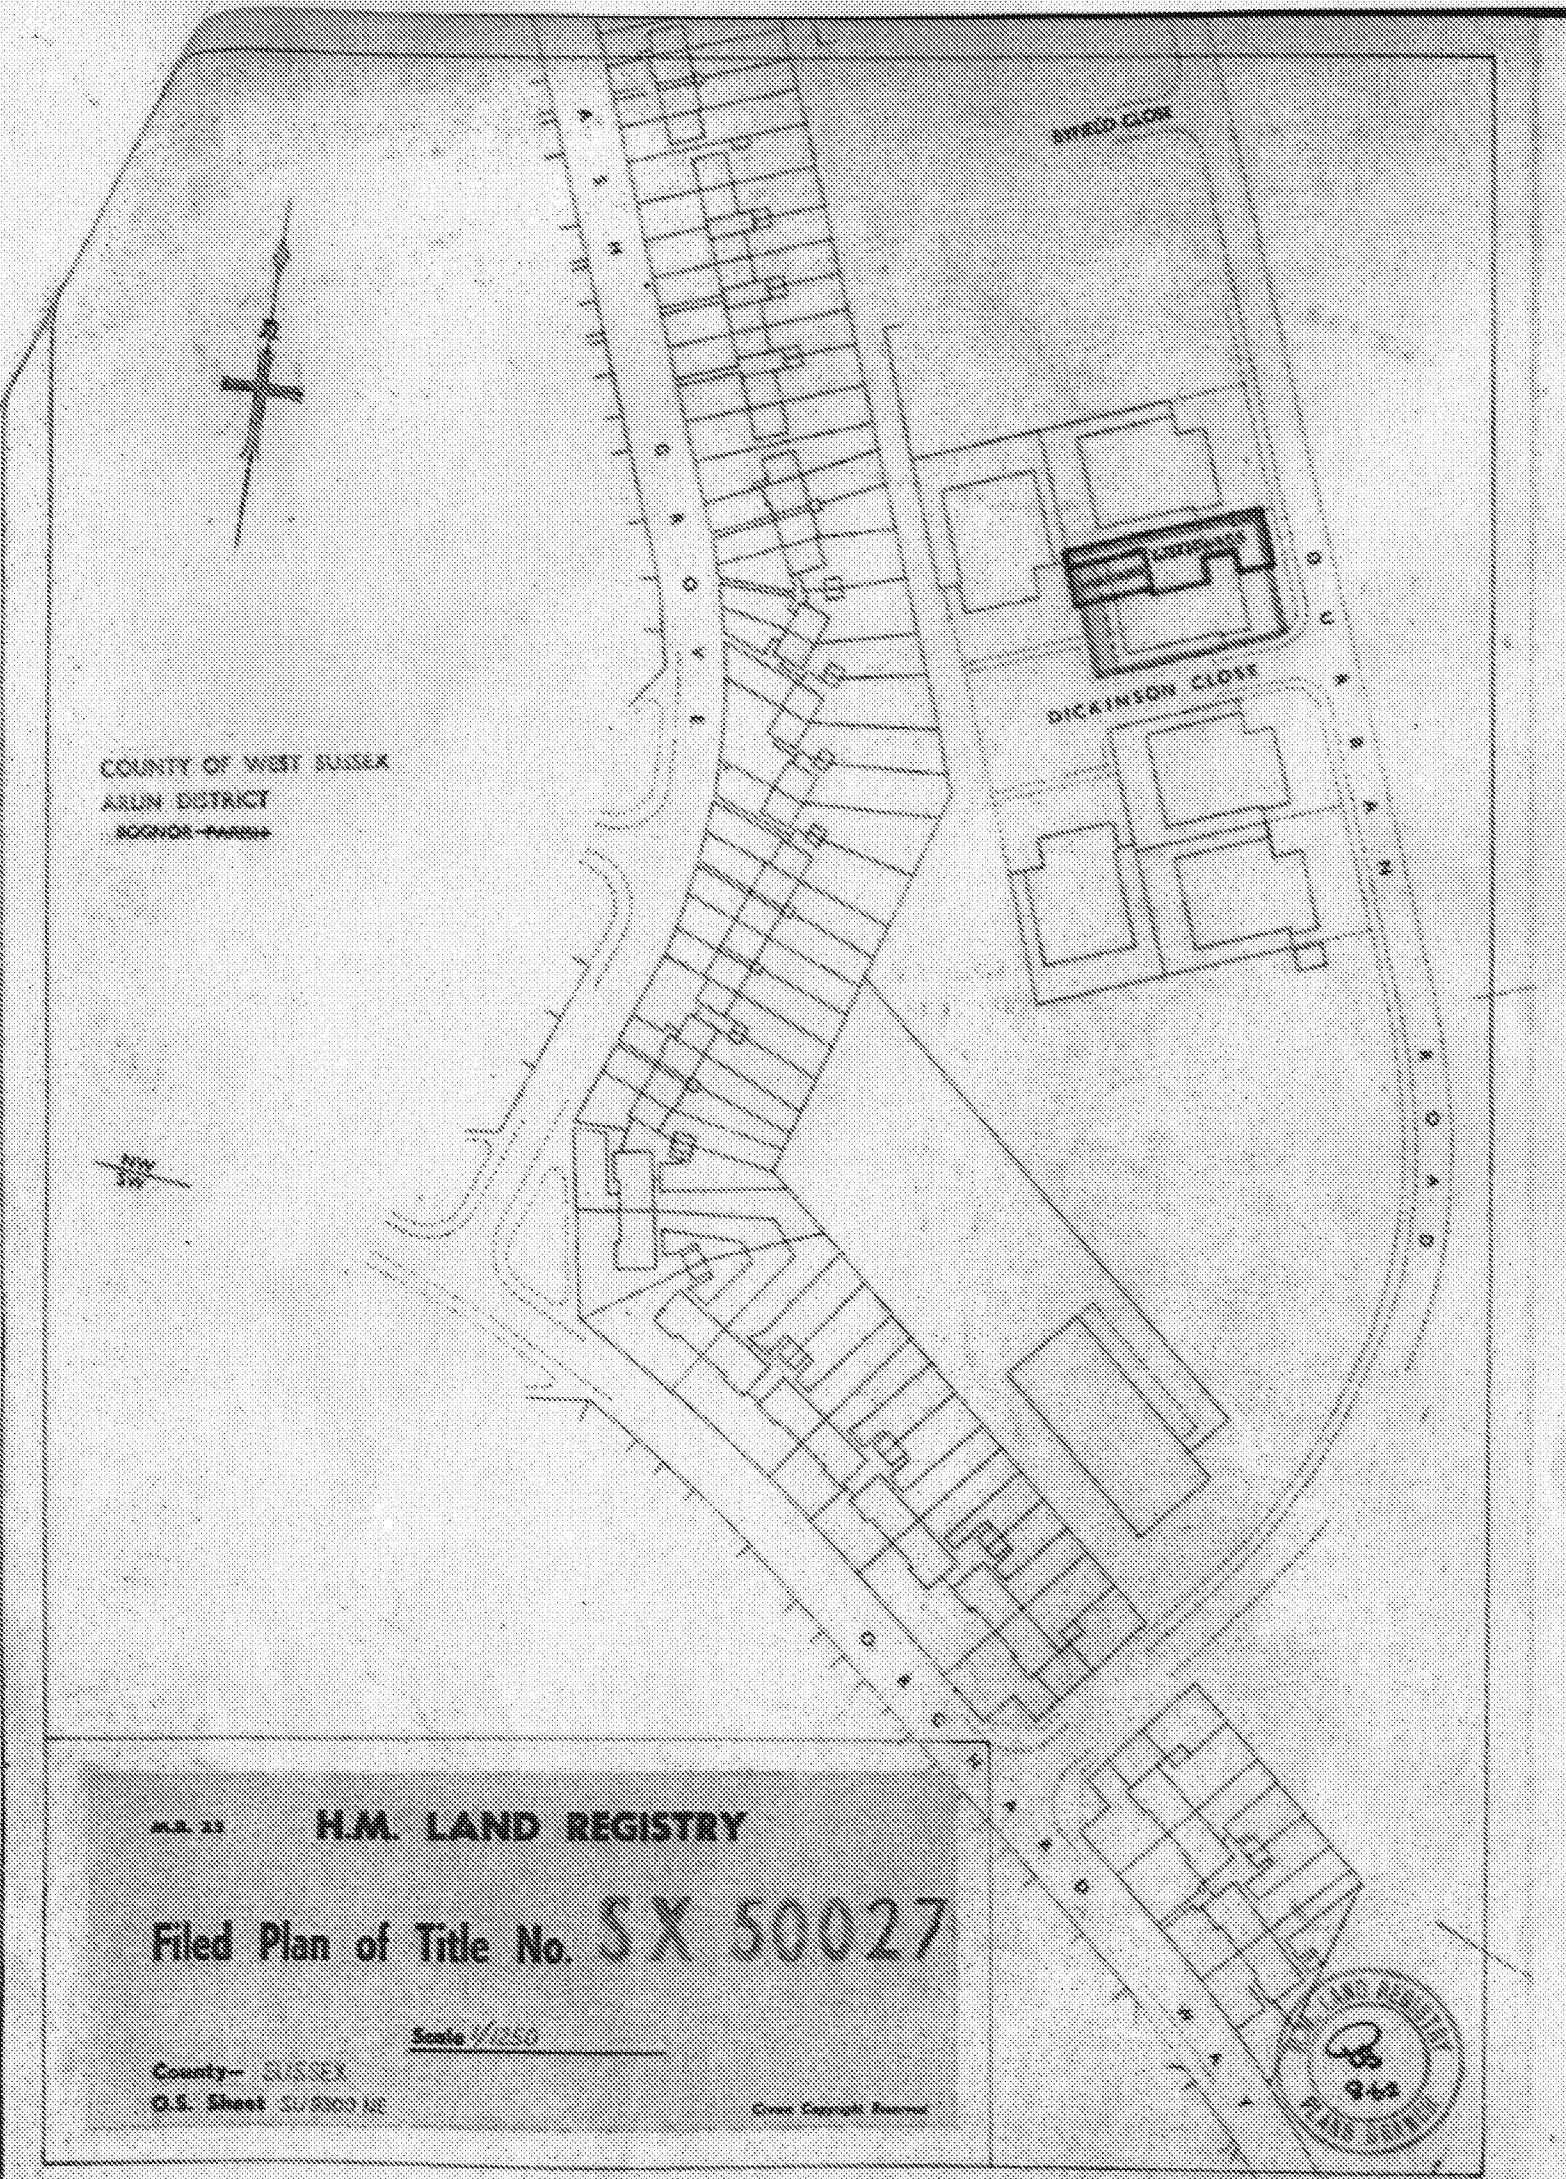


COUNTY OF WEST SUSSEX
ARUN DISTRICT
BOGNOR-Parish

MA 2. 25 H.M. LAND REGISTRY
Filed Plan of Title No. SX 50027
Scale 1/250
County - SUSSEX
O.S. Sheet SU 9300 10
Crown Copyright Reserved

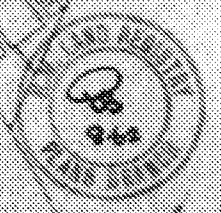

Telephone: 01903 717311

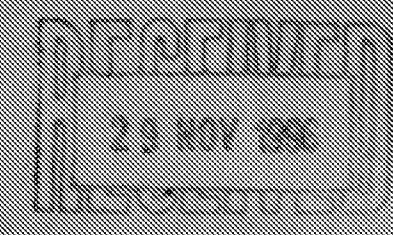

Ron J West FFB
BUILDING AND STRUCTURAL CONSULTANT
3 Beaumont Park, Littlehampton, West Sussex. BN17 6PE

COPY

Arun District Council
Arun Civic Centre
Maltravers Road
LITTLEHAMPTON
West Sussex

our ref C4096

25th. November 1996

Dear Sir,
RE: PROPOSED RAISING OF EXISTING ROOF 1.2m - M.H. (TOOLS) LTD., SOUTH SIDE UNIT 'F', DURBAN ROAD, BOGNOR REGIS, WEST SUSSEX, PO22 9QX.

Please find enclosed six copies each of Drawing Nos. C4096/1 & /2., Location & Block Plans, and Application Form with Certificate 'C', together with a cheque to the value of [REDACTED] for your consideration and approval under the Town & Country Planning Act.

We understand form Part 2 of CP.1. is not required in this instance.



c.c. Mr.M.Maiby plus encs. Also returned as requested unnumbered drawing of existing floor plan.