




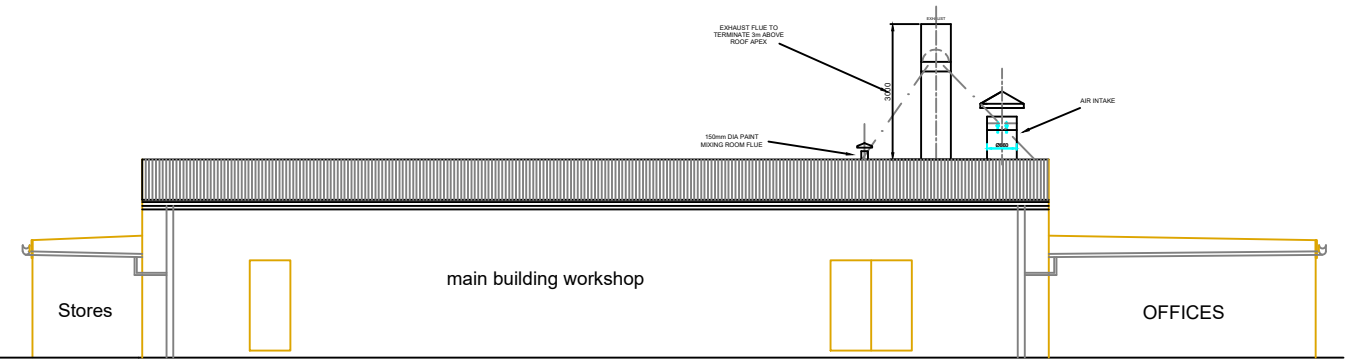


BUILDING END ELEVATION
View on Arrow 'X'

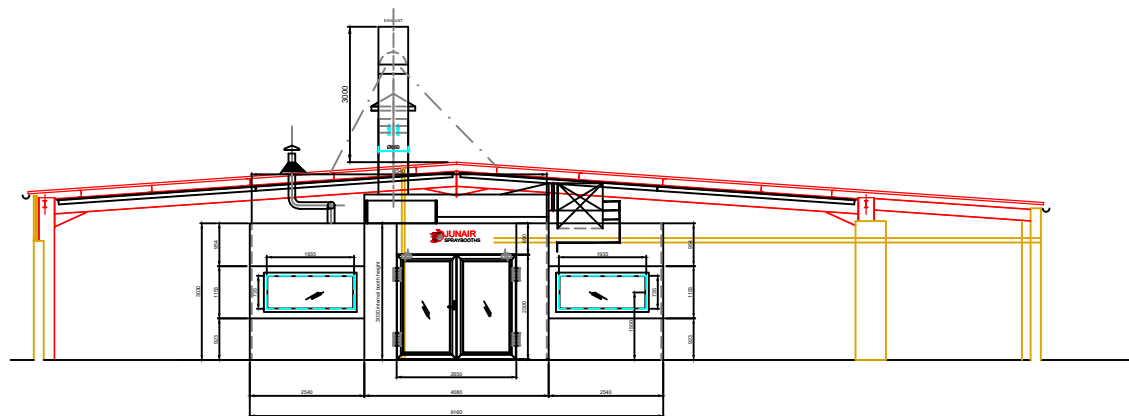

MASKING AREA & LABORATORY FRONT ELEVATION
View on Arrows 'B-B'

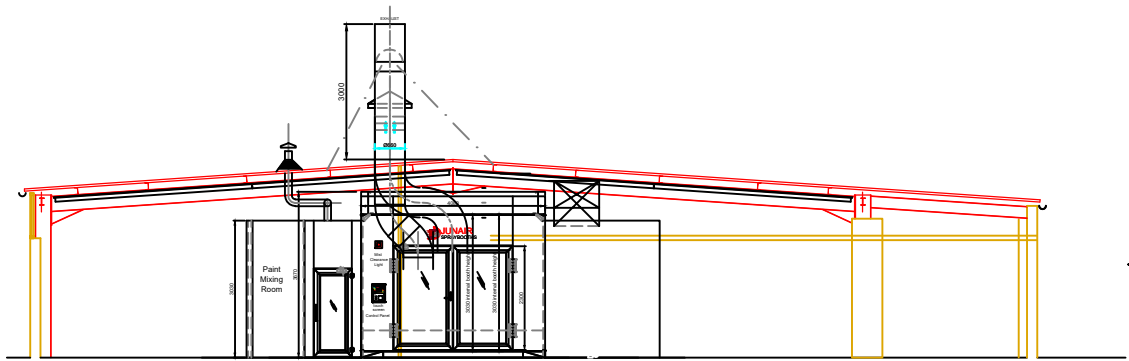

SPRAYBOOTH & PMR FRONT ELEVATION
View on Arrows 'A-A'

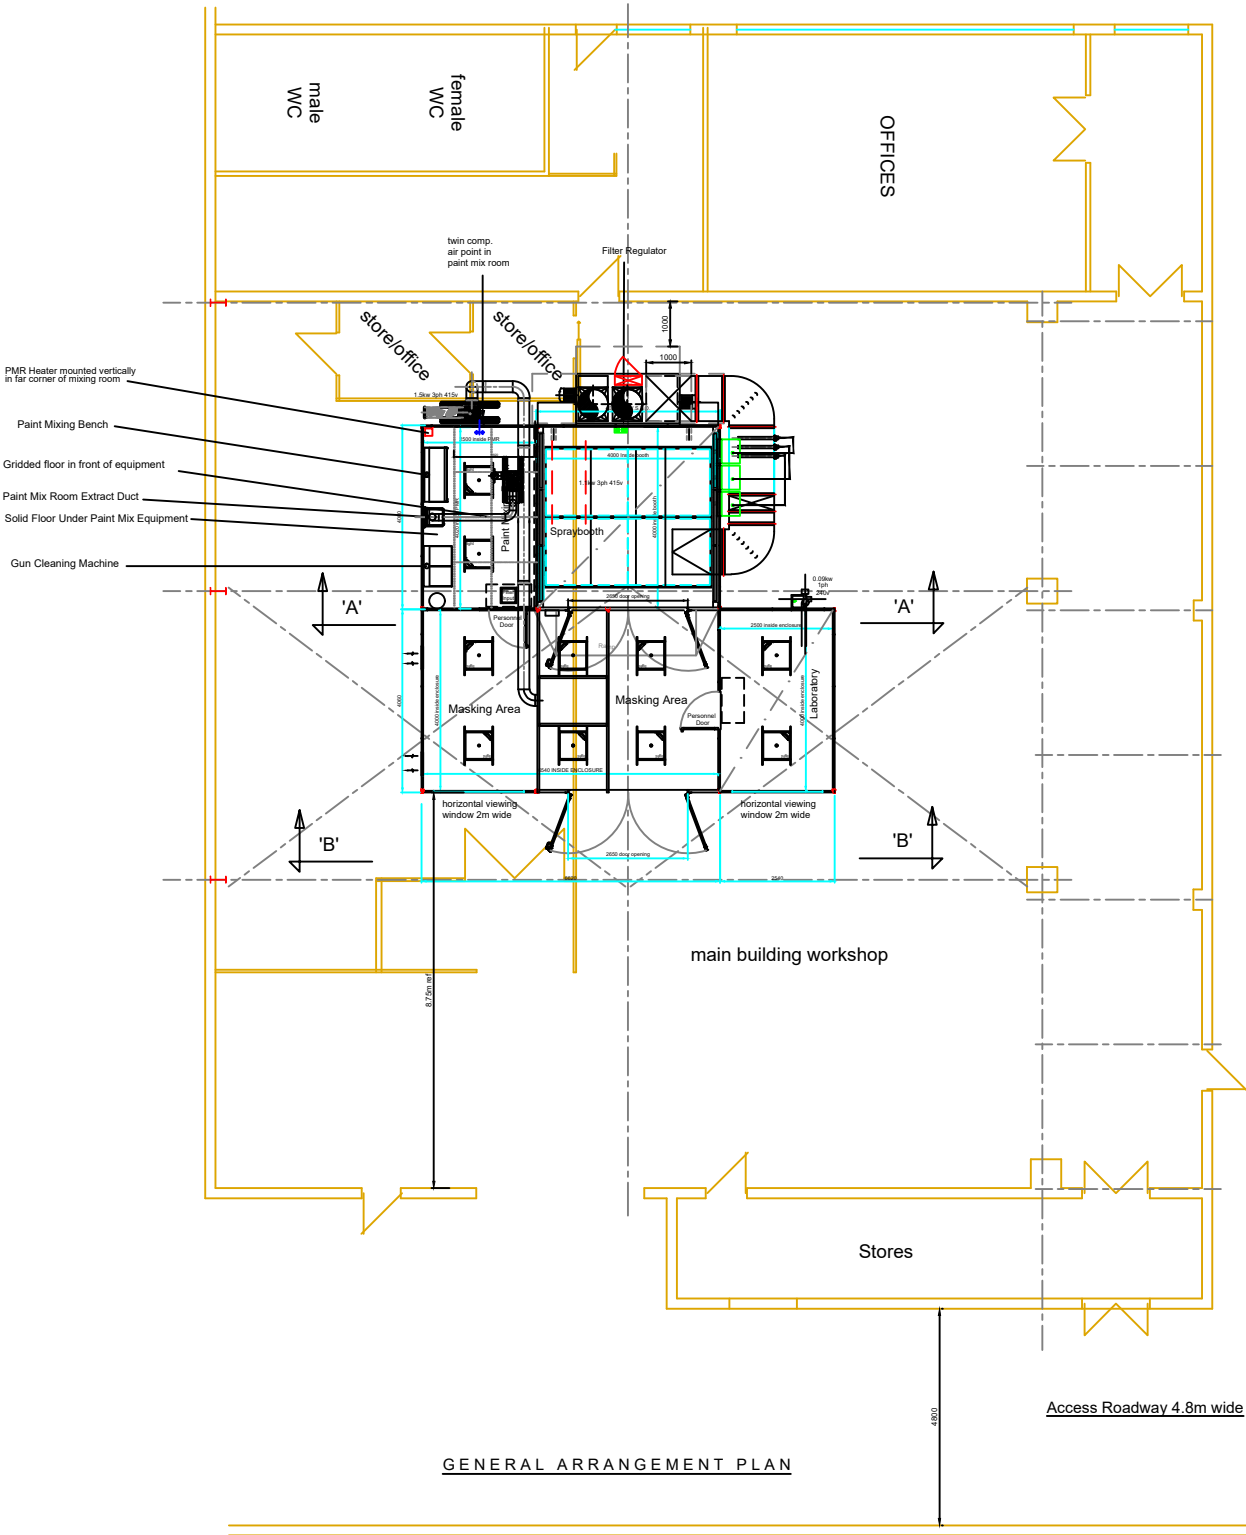

GENERAL ARRANGEMENT PLAN

REVISIONS

© COPYRIGHT
THIS DRAWING IS COPYRIGHT AND MUST NOT BE REPRODUCED, LENT OR OTHERWISE DISCLOSED TO ANY THIRD PARTY WITHOUT THE WRITTEN CONSENT OF THE OWNERS OF THE COPYRIGHT.

JUNAIR
SPRAYBOOTH

SOUTHGATE INDUSTRIAL PARK • CROSS STREET • HEYWOOD • LANCASHIRE • OL10 1PW
Tel: +44 (0) 1706 363505 • Fax: +44 (0) 1706 363505 • <http://www.junair.co.uk>

CLIENT
Component Process & Repair Ltd

LOCATION
Bognor Regis - PO22 9QU

TITLE
JUNair 320 Series VSBO
paint mix room, masking area
and laboratory General
arrangement & detail drawing

SCALE @A1 1:75 DATE 26/05/21 Dn. D.S.A.

DWG.No. CD9725-01

DO NOT SCALE FROM THIS DRAWING

DRAWING FOR CLIENT APPROVAL	
PLEASE SIGN AND RETURN ONE COPY OF THIS APPROVAL DRAWING TOGETHER WITH ANY COMMENTS OR ADJUSTMENTS YOU REQUIRE PRIOR TO FURTHER ISSUE	
APPROVED	
SIGNED	
PRINT NAME	
COMMENTS	