

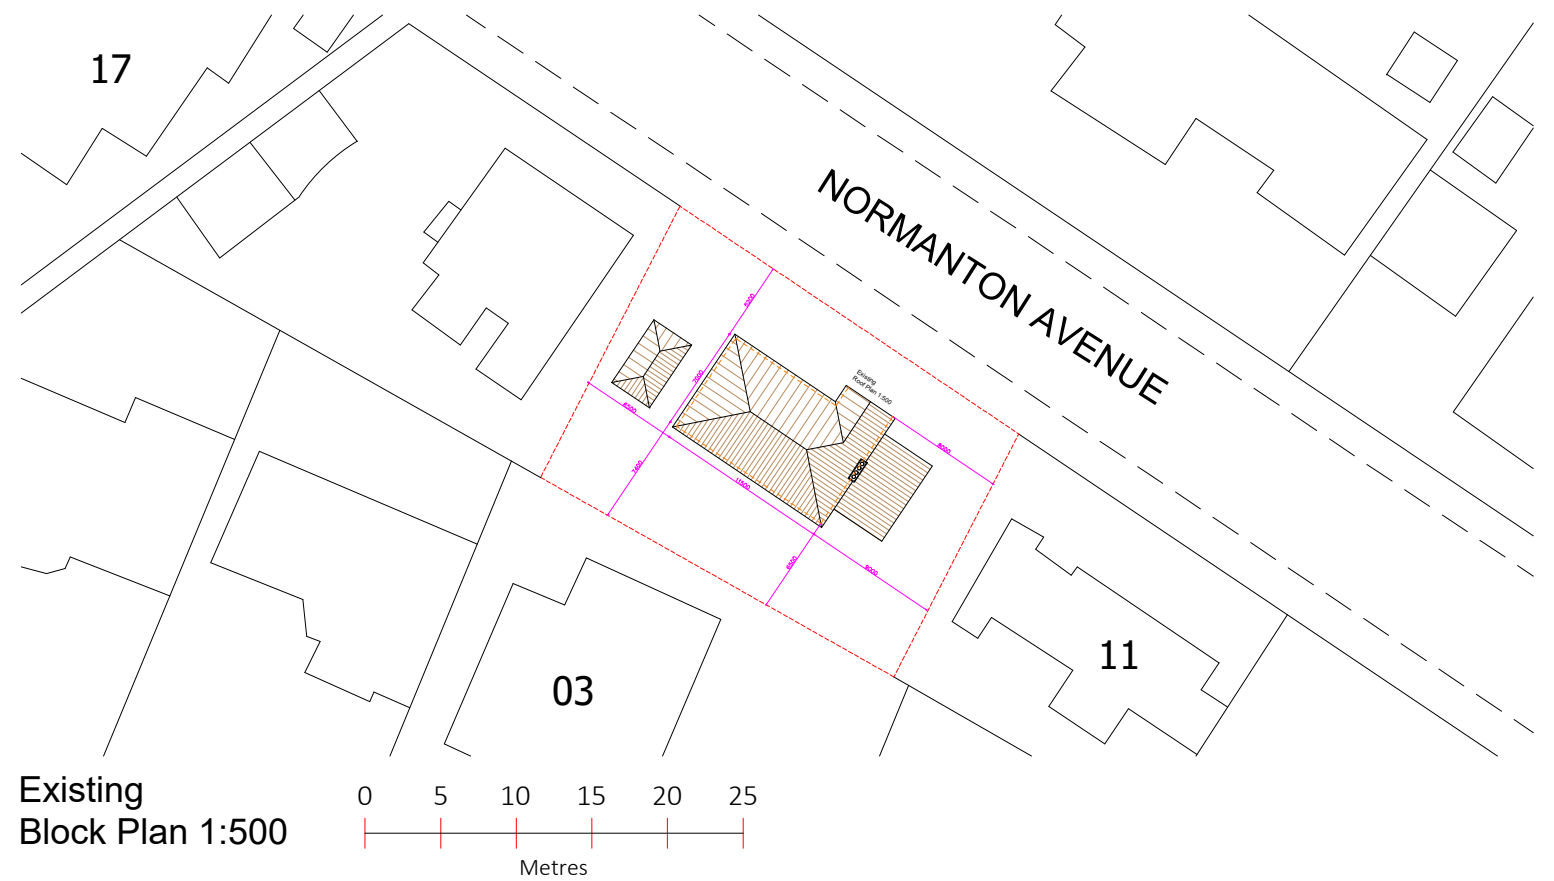
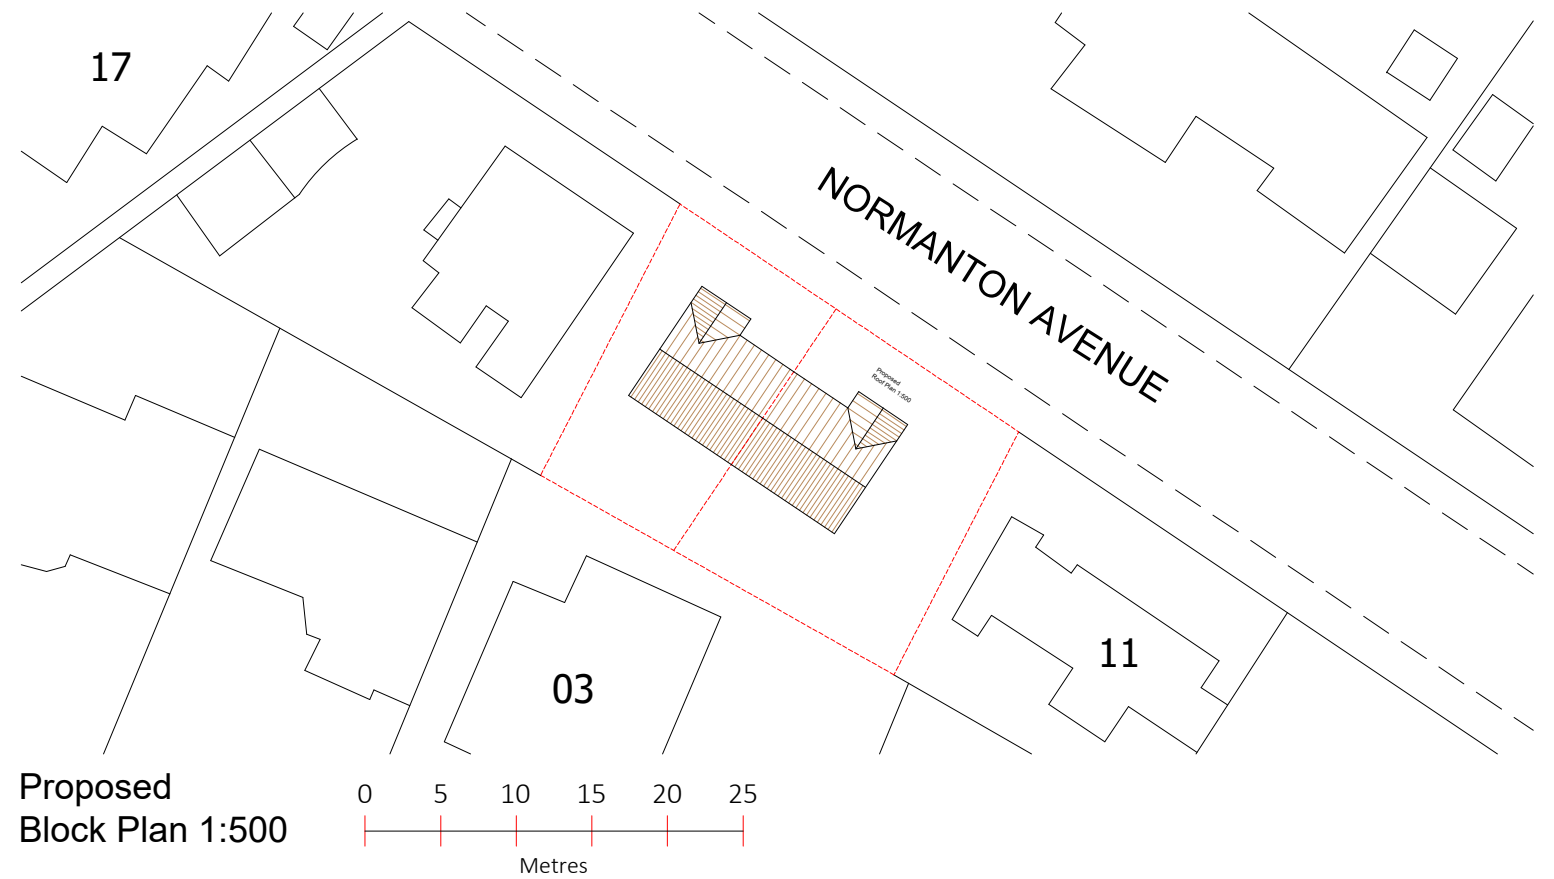
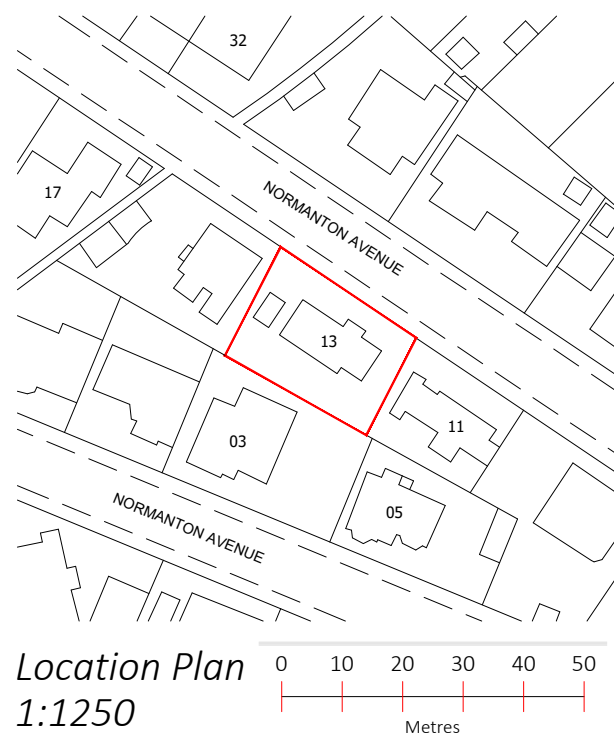


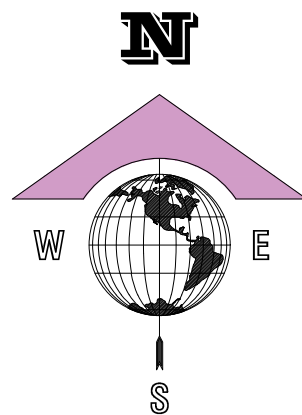

Project : Change Of Use

Drawing Title : Location & Block Plans

SCALE 1:500@A3

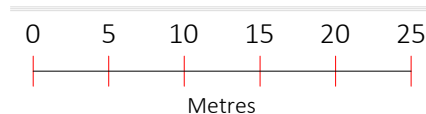

Address : 13 NORMANTON AVENUE
BOGNOR REGIS
PO21 2TU

Drawing no : 110

Date : 07/04/26

RV Date : 19/08/26