



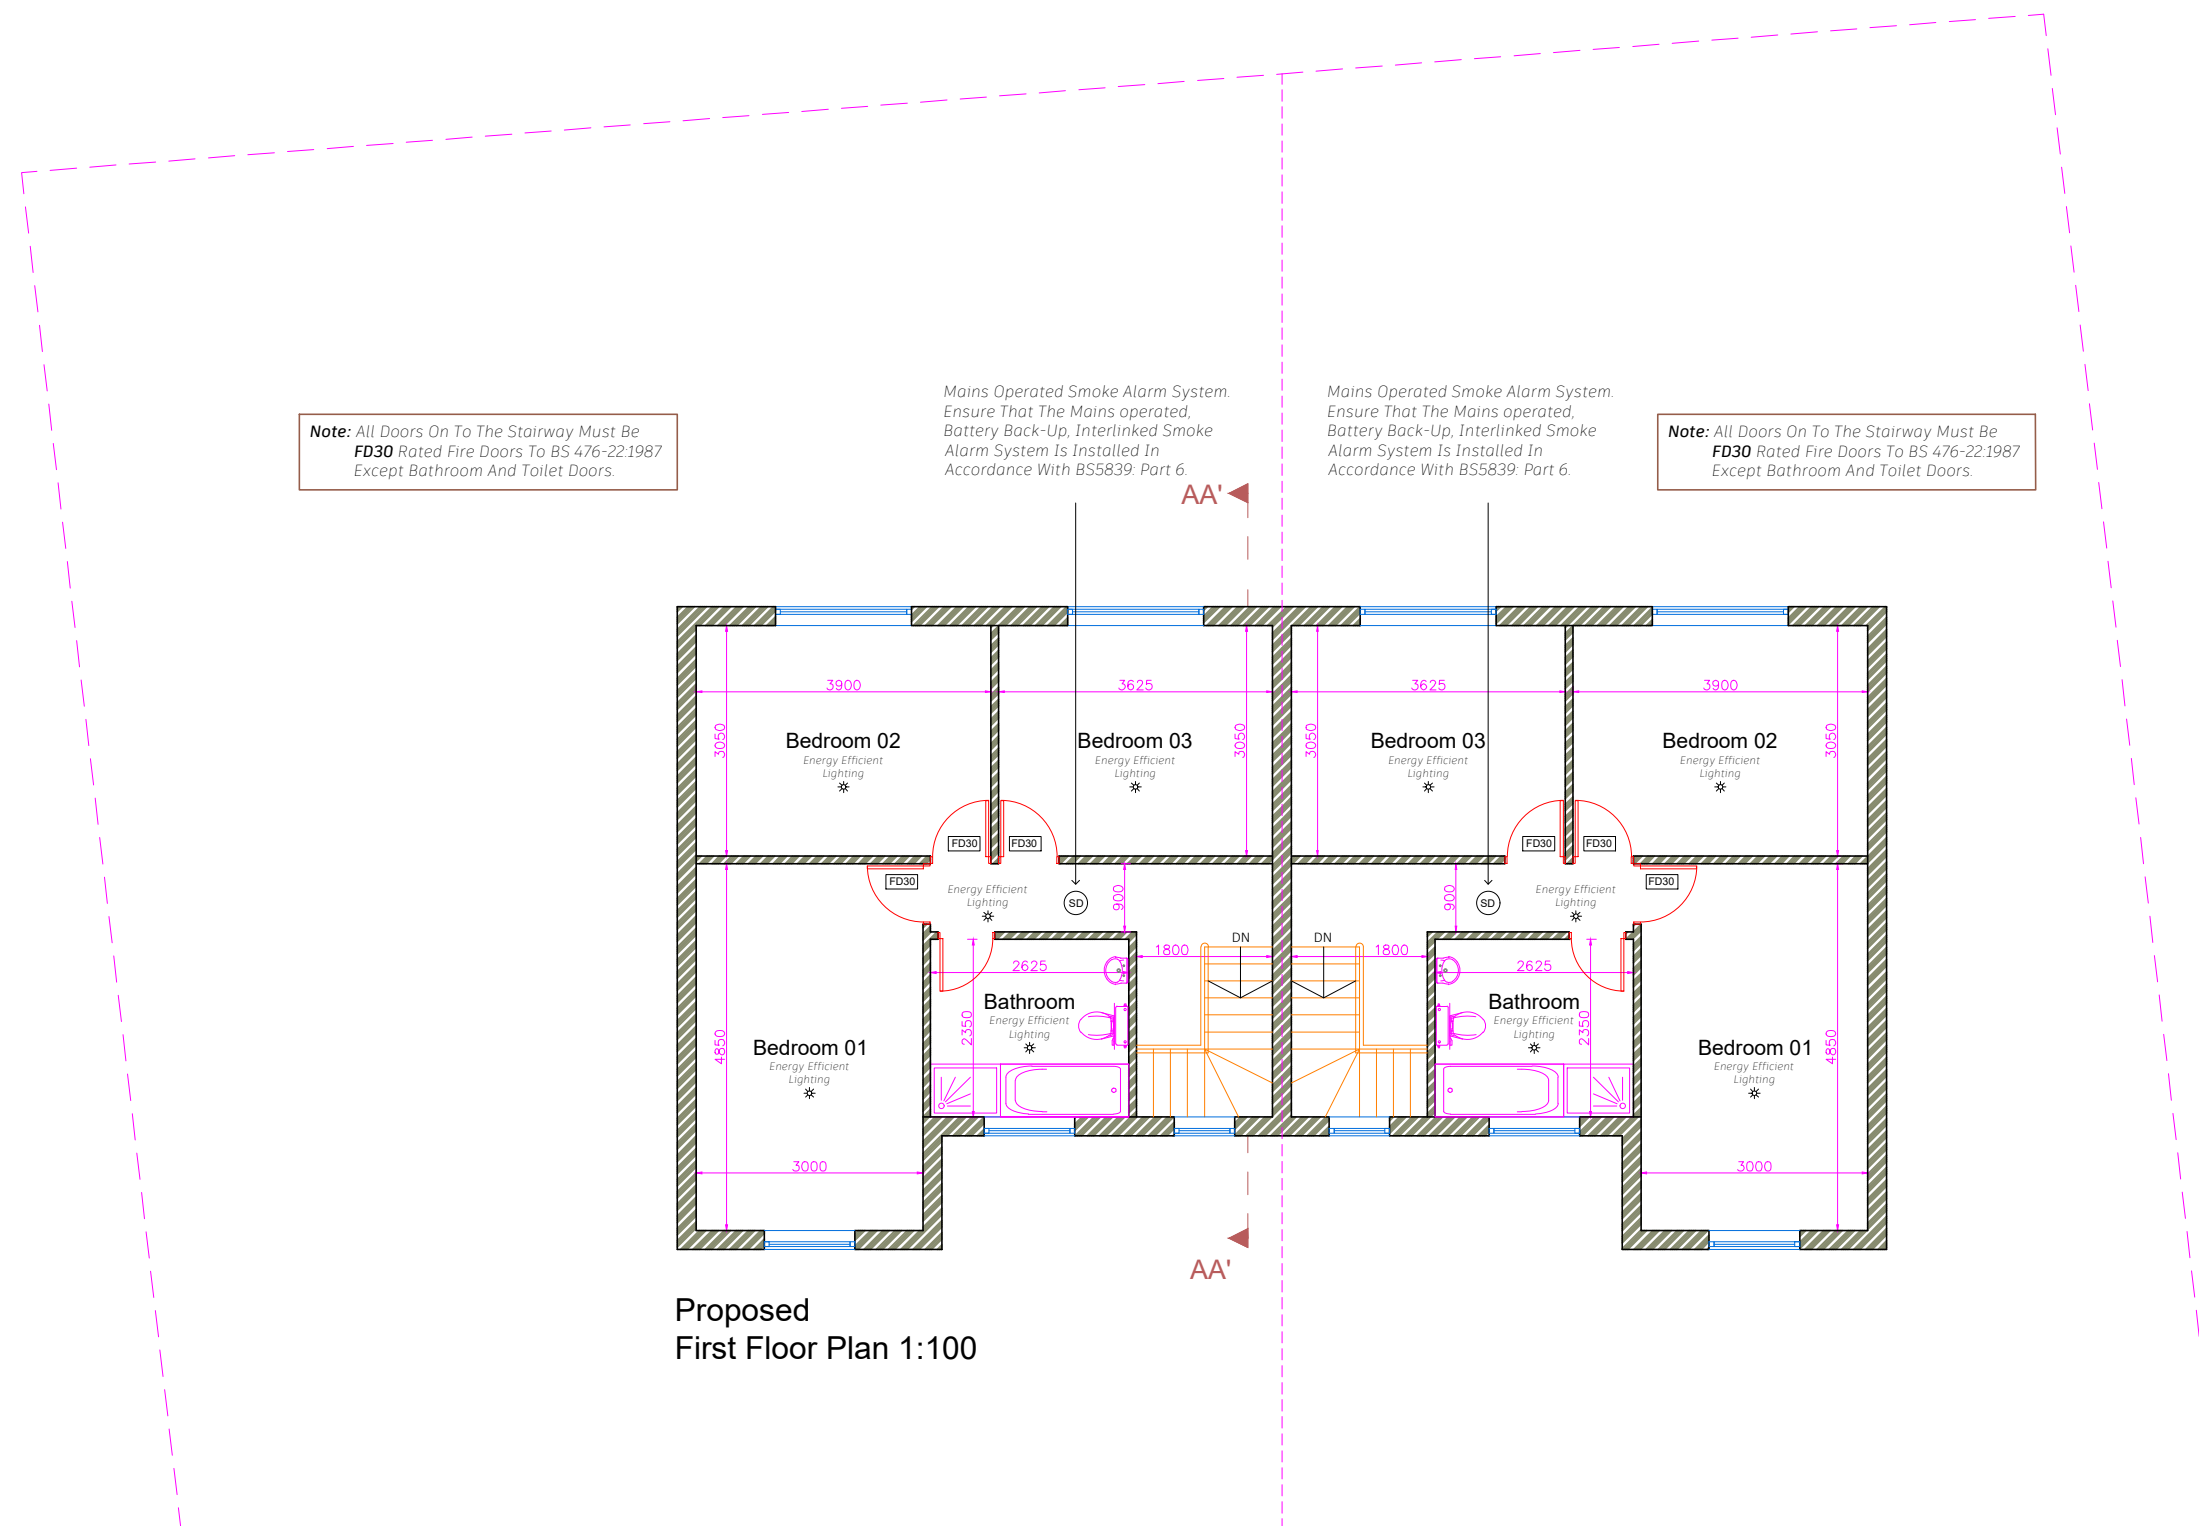

Project : Change Of Use

Drawing Title : Proposed Plan

SCALE 1:100@A3

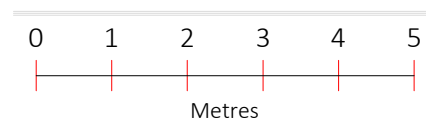

Address : 13 NORMANTON AVENUE
BOGNOR REGIS
PO21 2TU

Drawing no : 106

Date : 07/04/26

RV Date : 19/08/26