

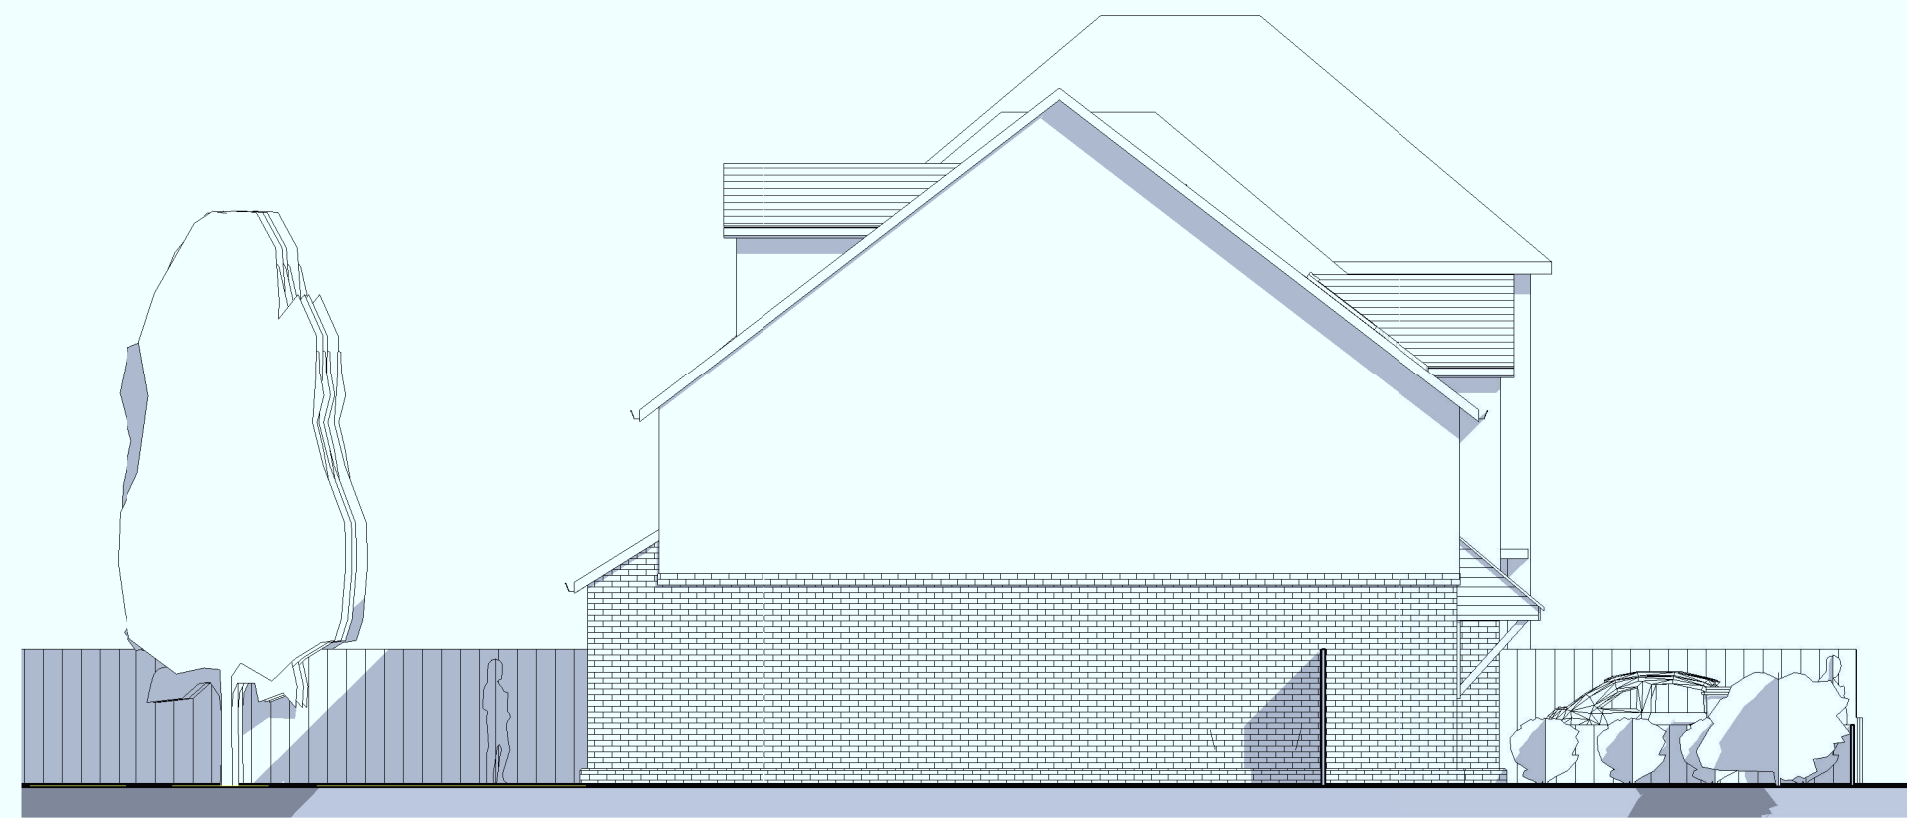


4 East
1 : 100

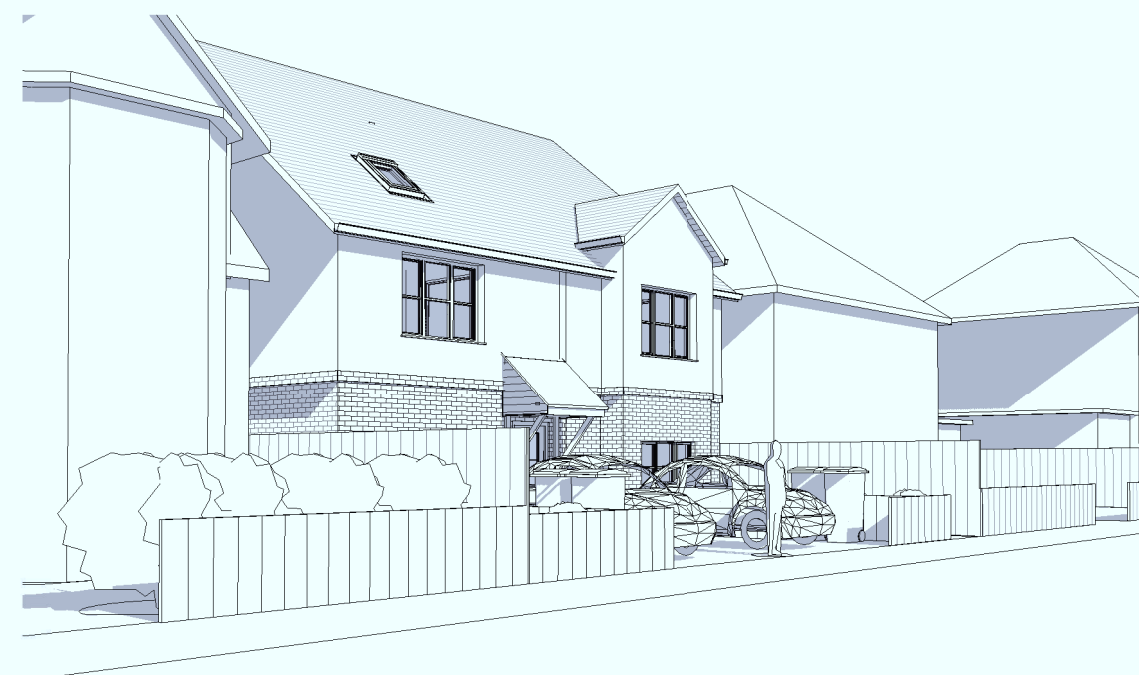

7 Nelson Road 1

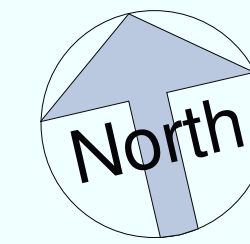


Dimensions to be checked on site before commencing work. Any discrepancies shall be reported to the architect immediately.

Do not scale from these drawings except for planning purposes. Use figured dimensions only.

Where applicable this drawing is to be read in conjunction with other consultants' drawings.

All drawings to be read in conjunction with specification and all other drawings including structural engineer and mechanical and electrical drawings / specification

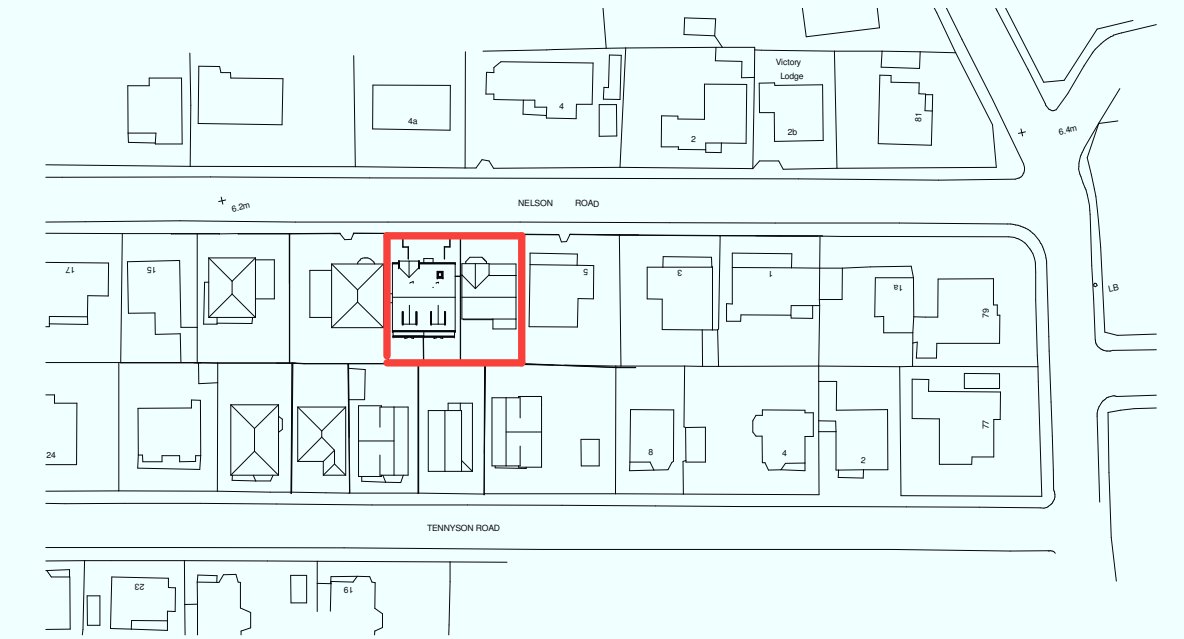


1 Site Location


Crown Copyright 2009.
All rights reserved. Licence number 100020449




3 North
1 : 100

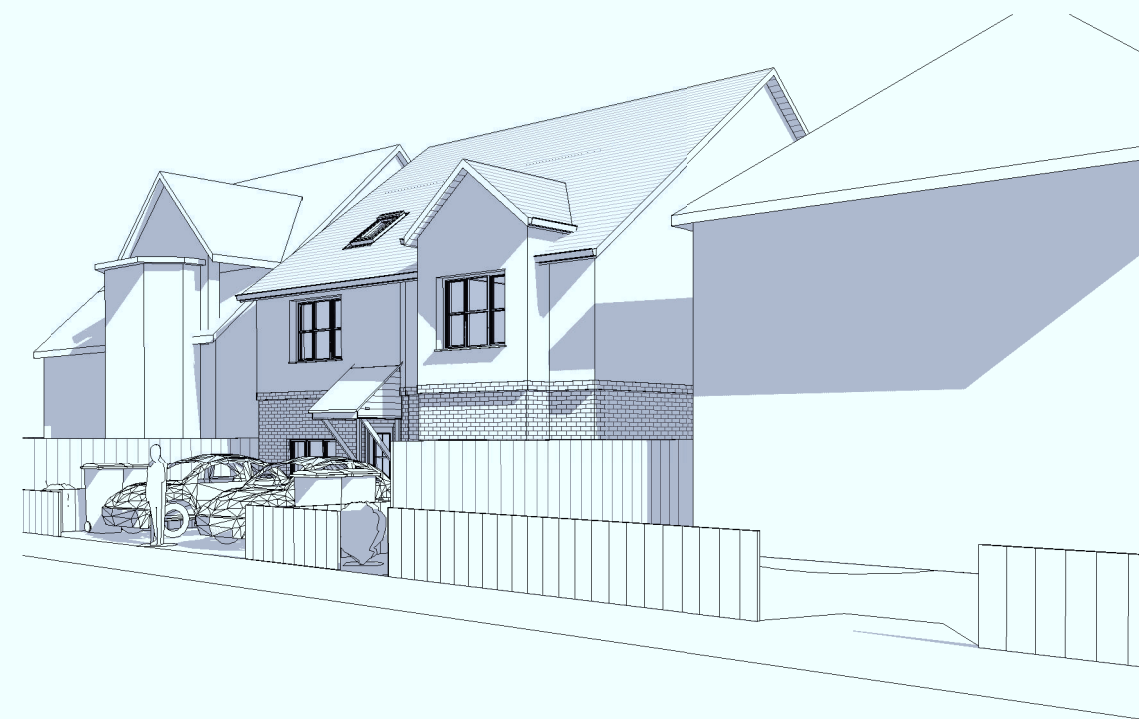


8 Nelson Road 2

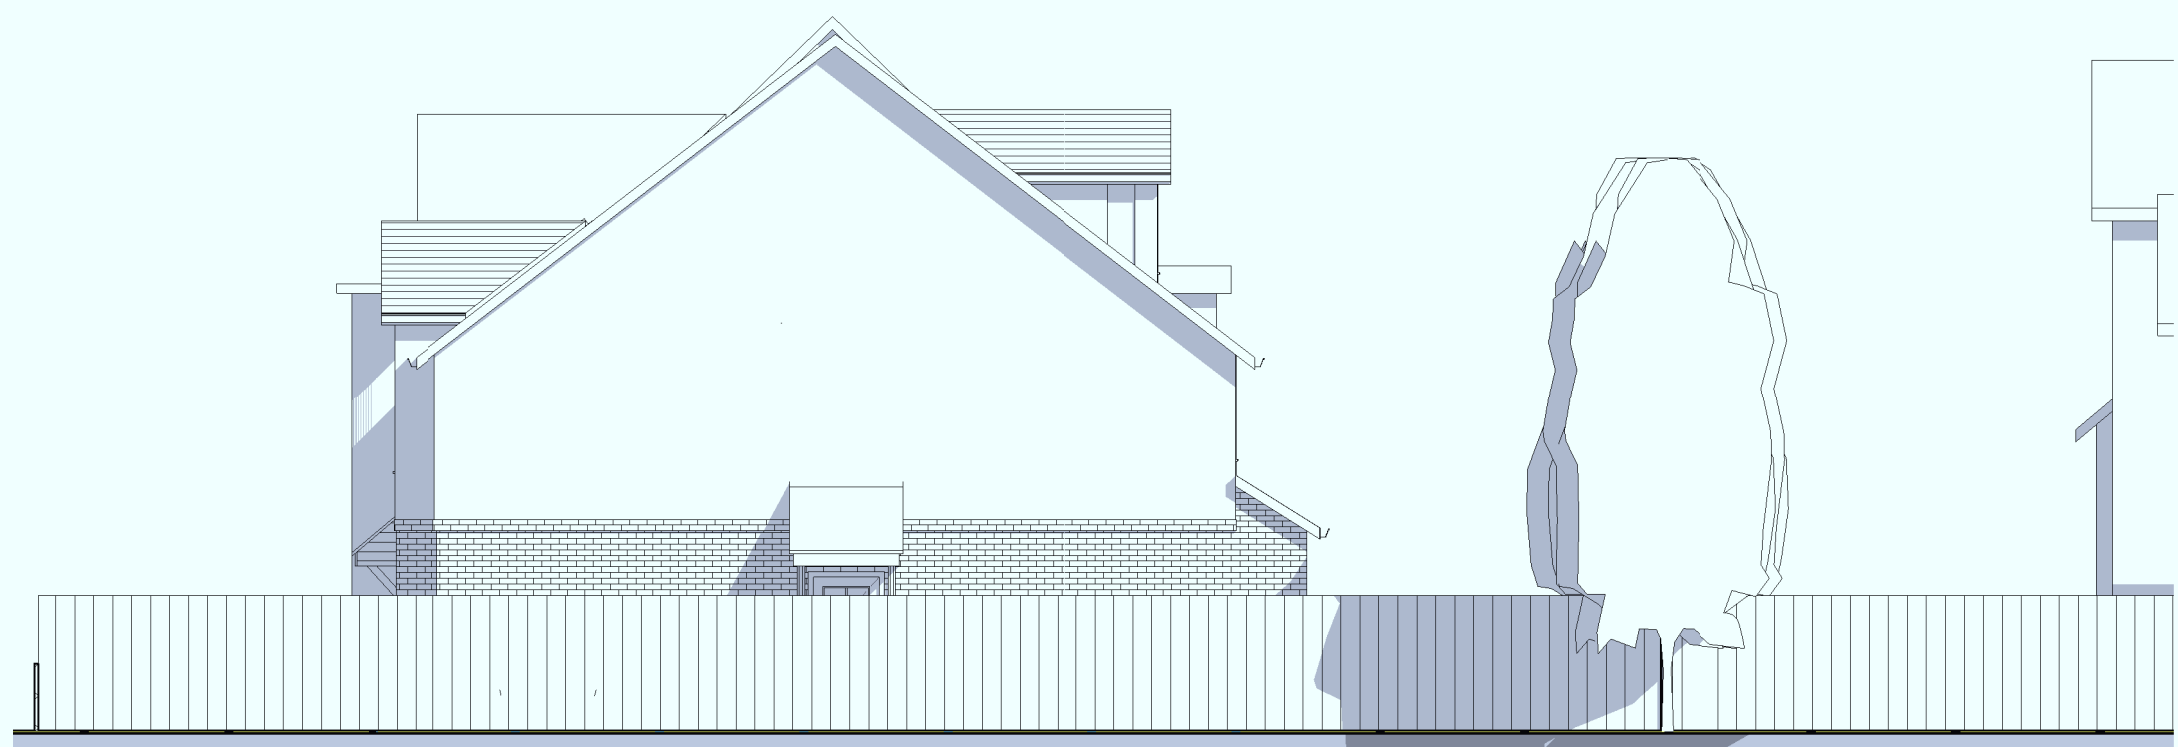


5 West
1 : 100

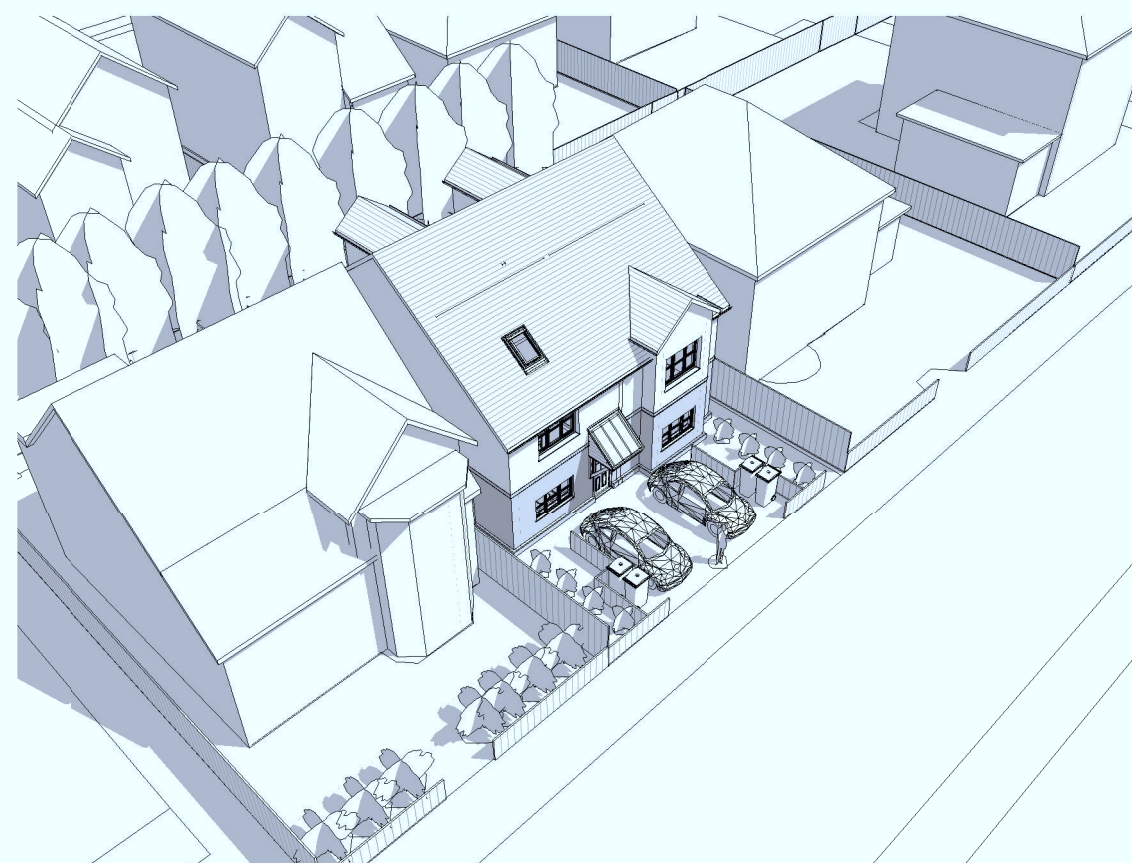


11 Birdseye View

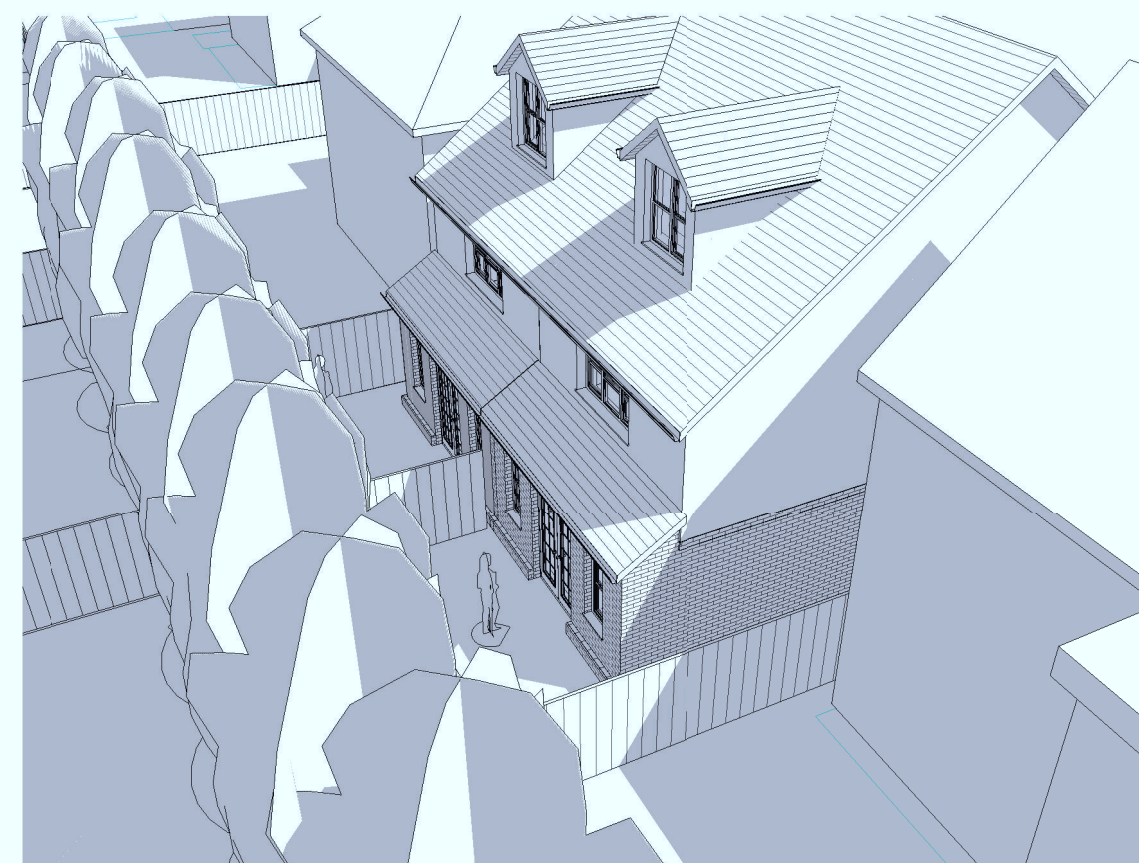


9 Rear 1

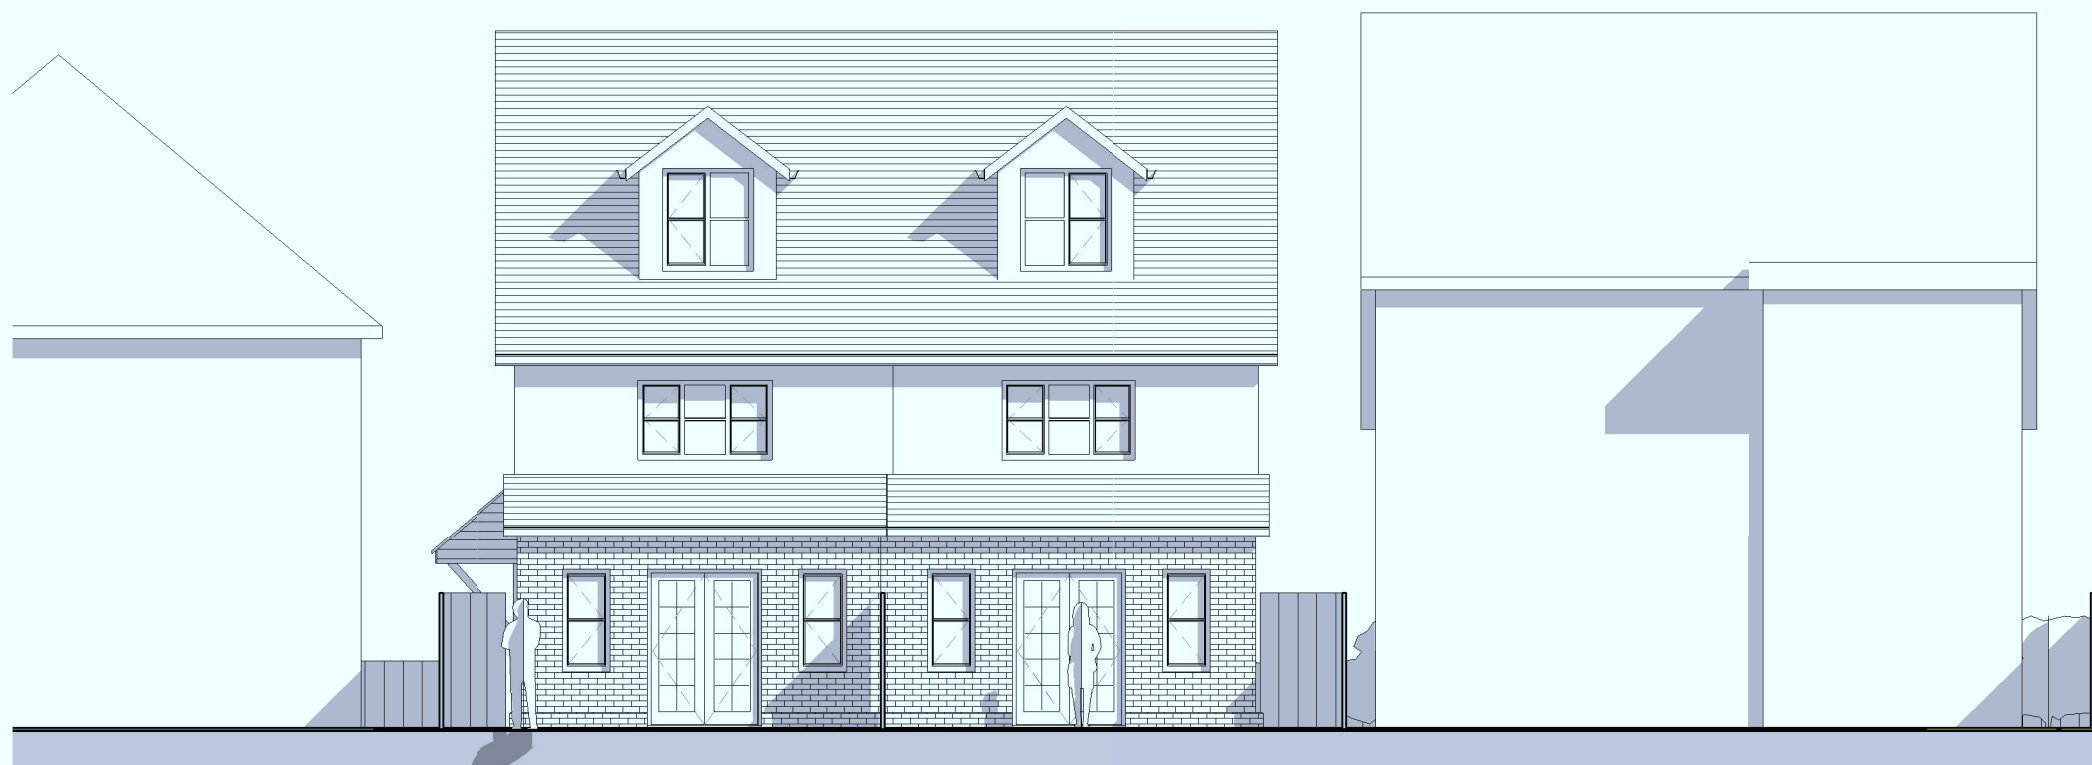

6 South
1 : 100

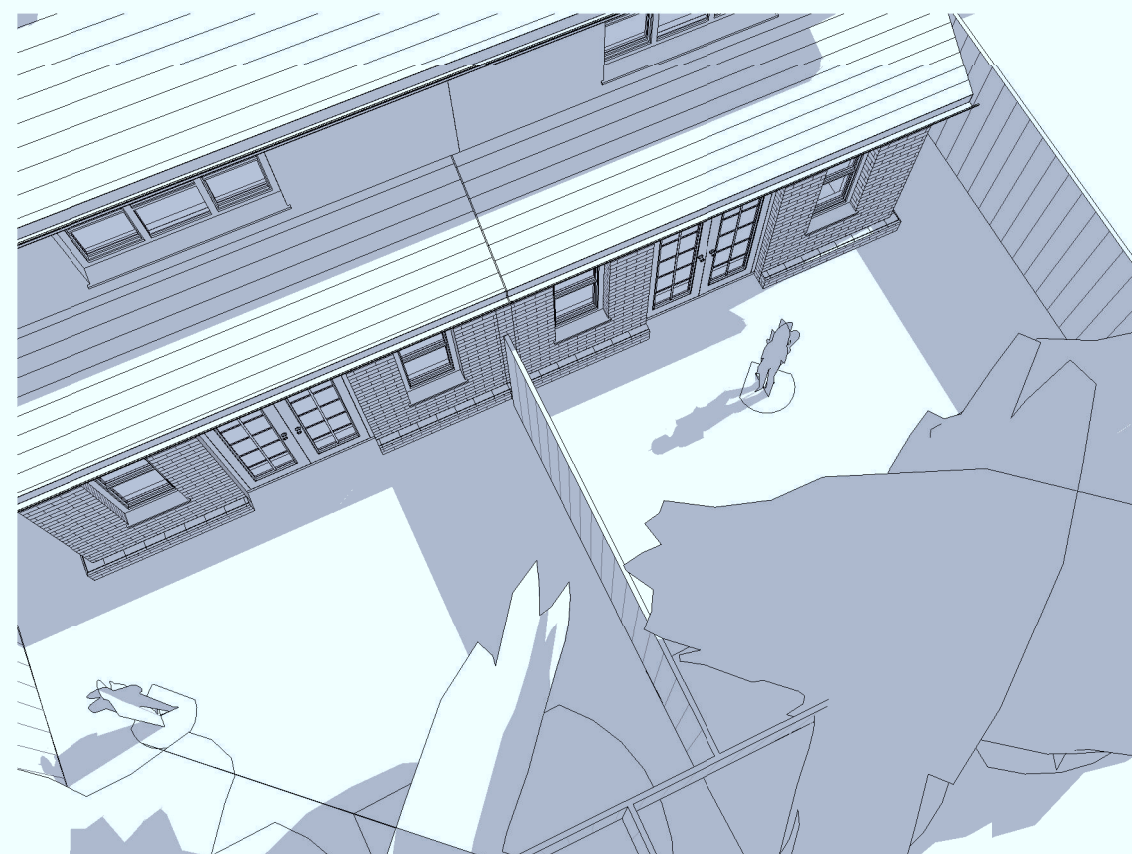

12 3D View 1

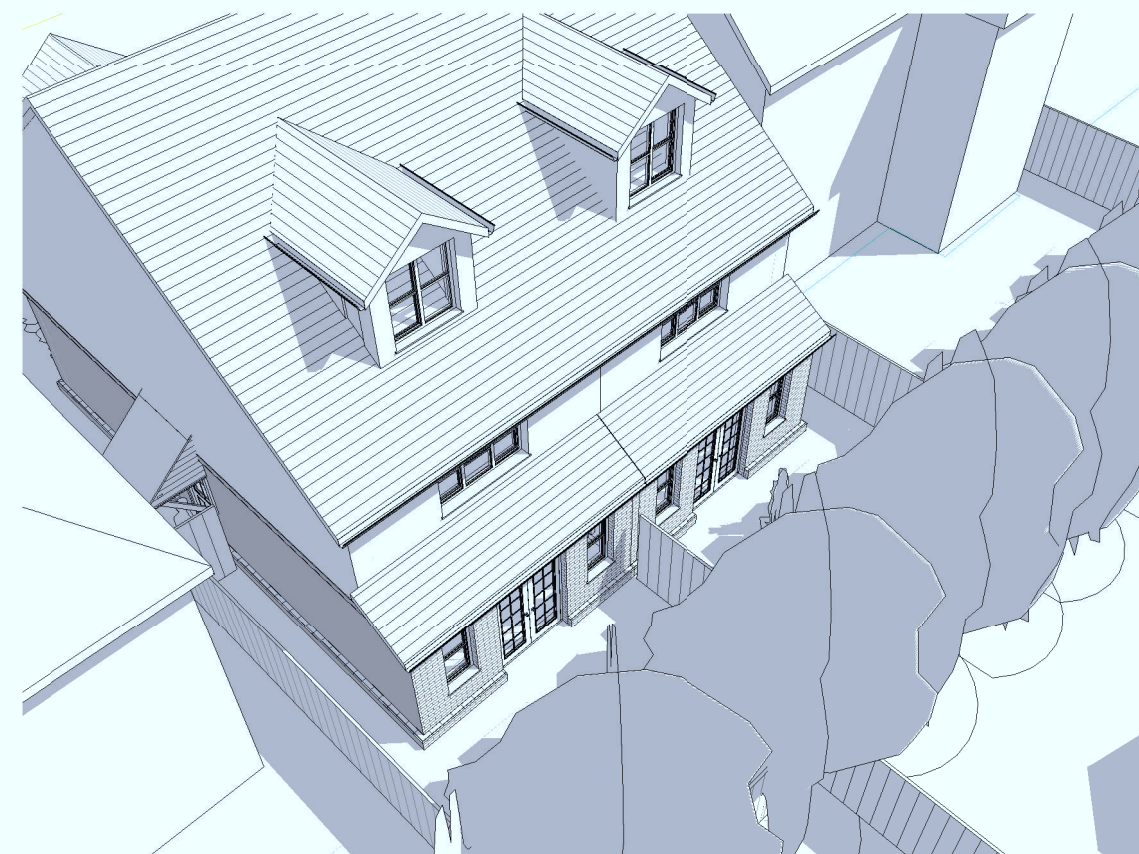

10 Rear 2

No.	Description	Date
A	Revised following planning meeting	April 10
C	Vis splays	July 10

helyerdesign
sustainability through design

mail@helyerdesign.co.uk
www.helyerdesign.co.uk
1 The Old Flour Mill, Emsworth, PO10 7BT
01243 370 715

Mr Freeman

Nelson Road

Site Information

Project number	09087
Date	November 2009
Drawn by	MH
Checked by	TD
002c	
Scale	As indicated