




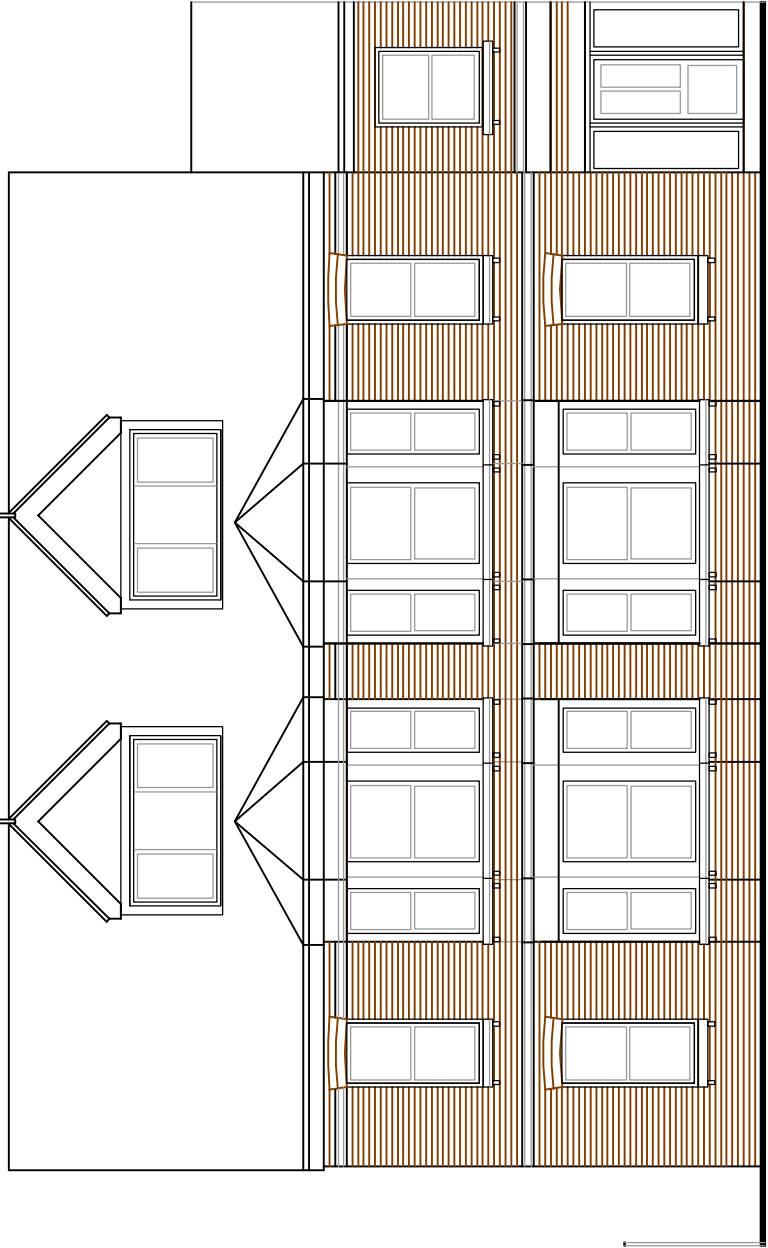

EXISTING NORTH ELEVATION

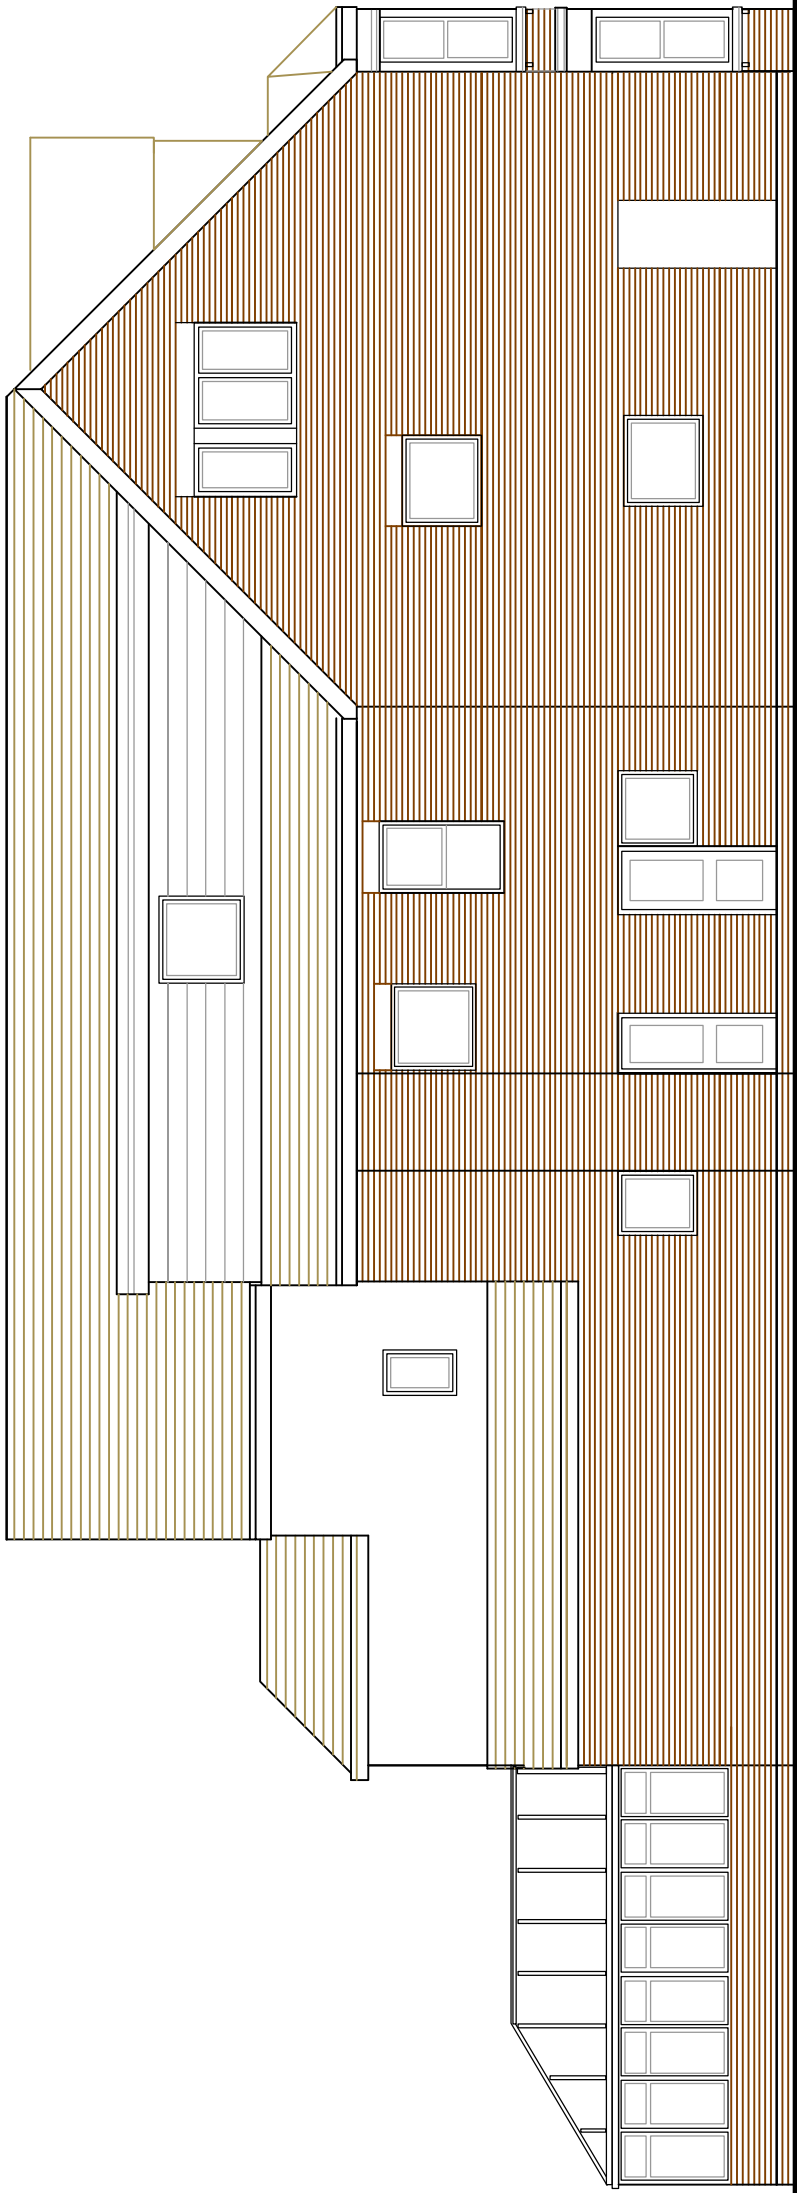


EXISTING EAST ELEVATION

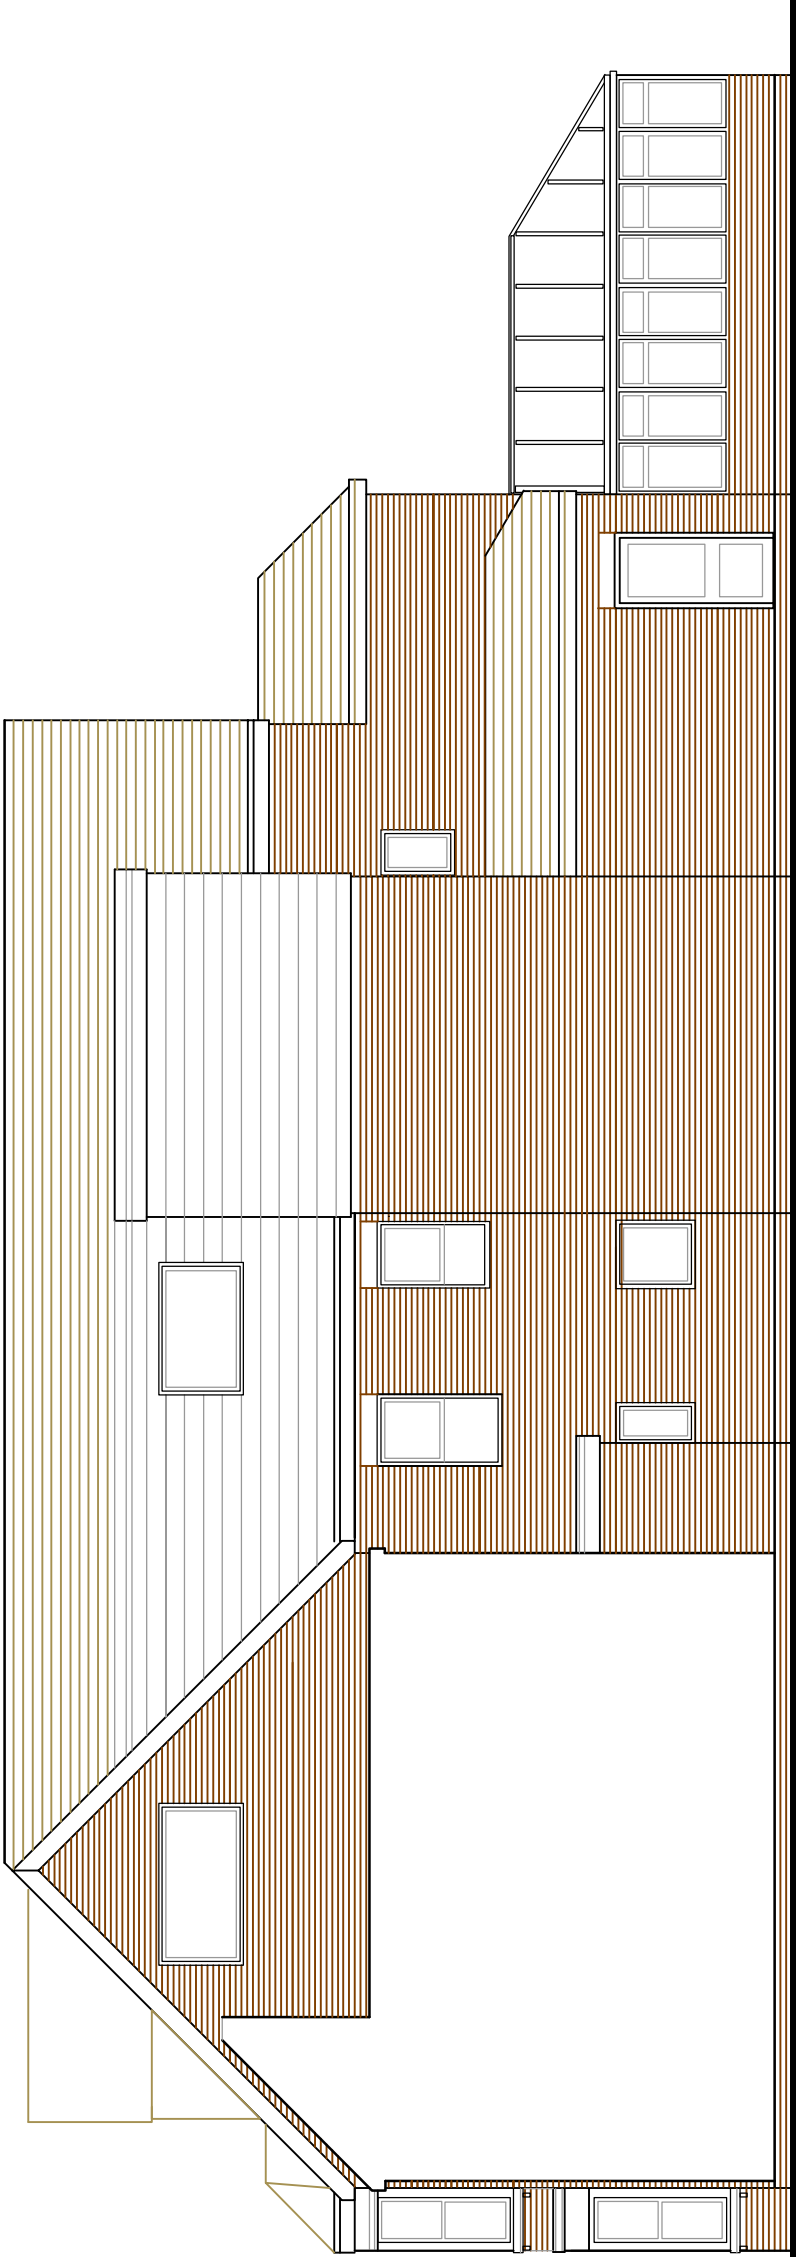

EXISTING WEST ELEVATION

Note: Not for construction.
All dims to be checked on site.

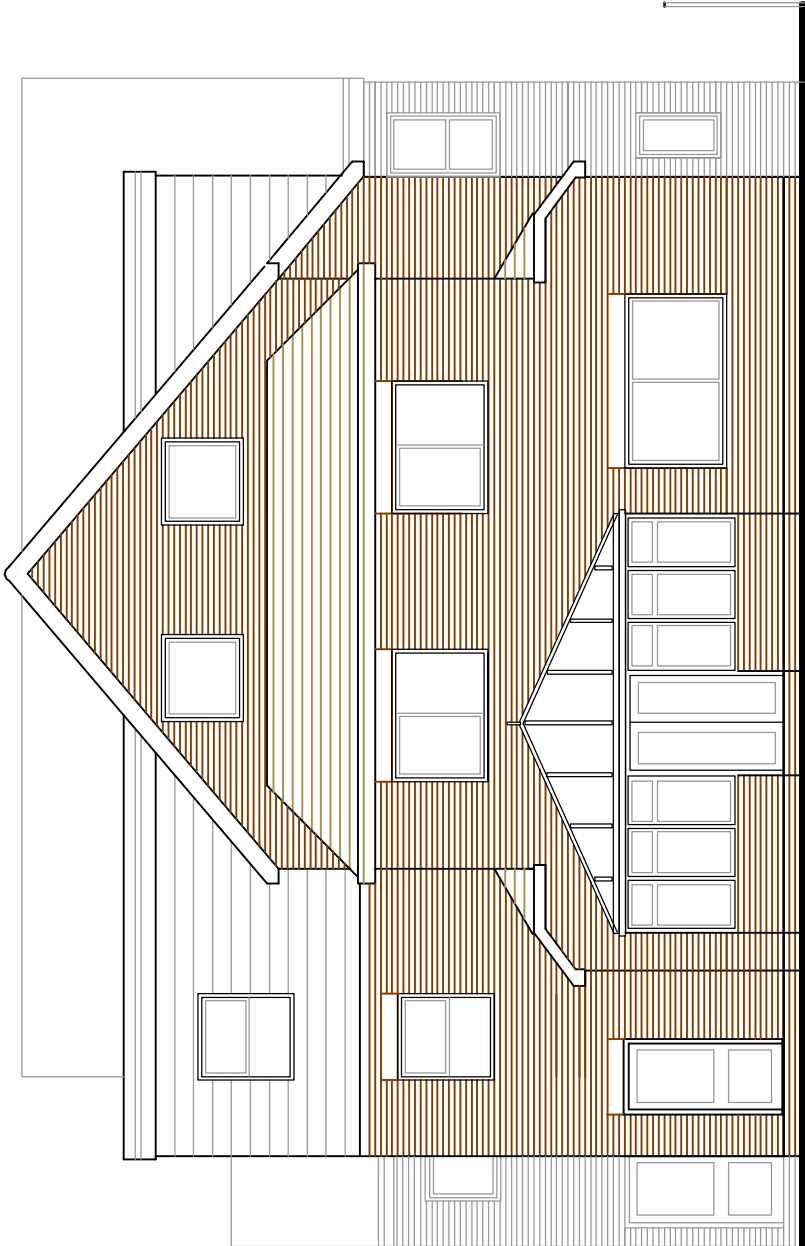

EXISTING SOUTH ELEVATION

Amdesign ARCHITECTURE DESIGN DEVELOPMENT 07756 329400 07756 329400 07756 329400	PROJECT 9-11 RICHMOND AVE BOGNOR REGIS WEST SUSSEX PO21 2YE PT ANNING	DRAWING EXISTING ELEVATIONS 288/04	REGION LA 1:100 SCALE DATE	REVISION	DATE