

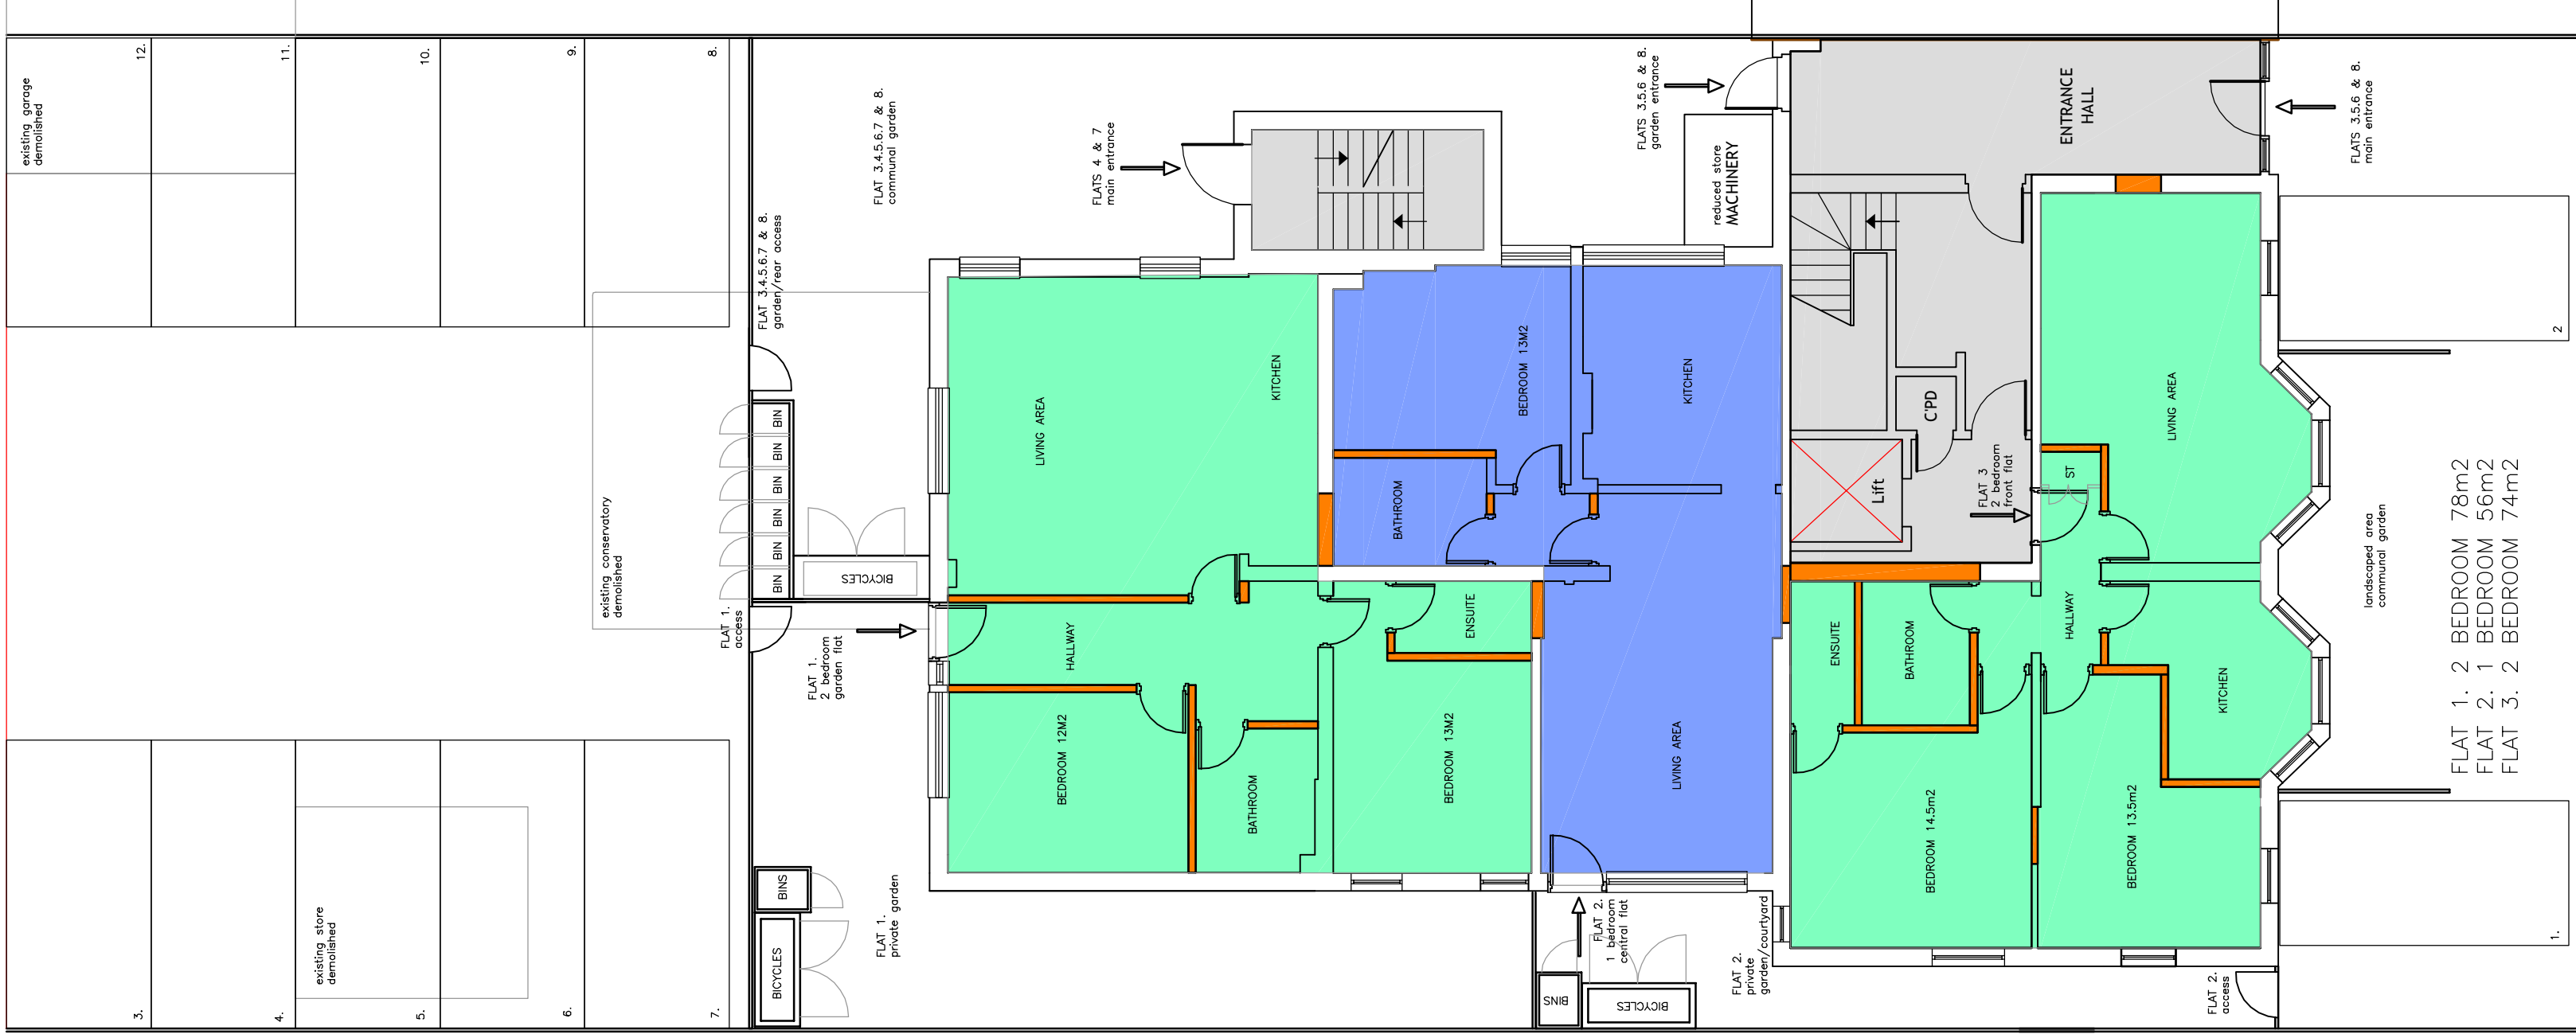


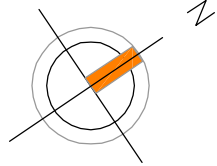

PROPOSED GROUND FLOOR


FLAT 1: 2 BEDROOM 78m<sup>2</sup>  
FLAT 2: 1 BEDROOM 56m<sup>2</sup>  
FLAT 3: 2 BEDROOM 74m<sup>2</sup>

Note: Survey carried out by others.  
Not for construction.  
All dims to be checked on site.

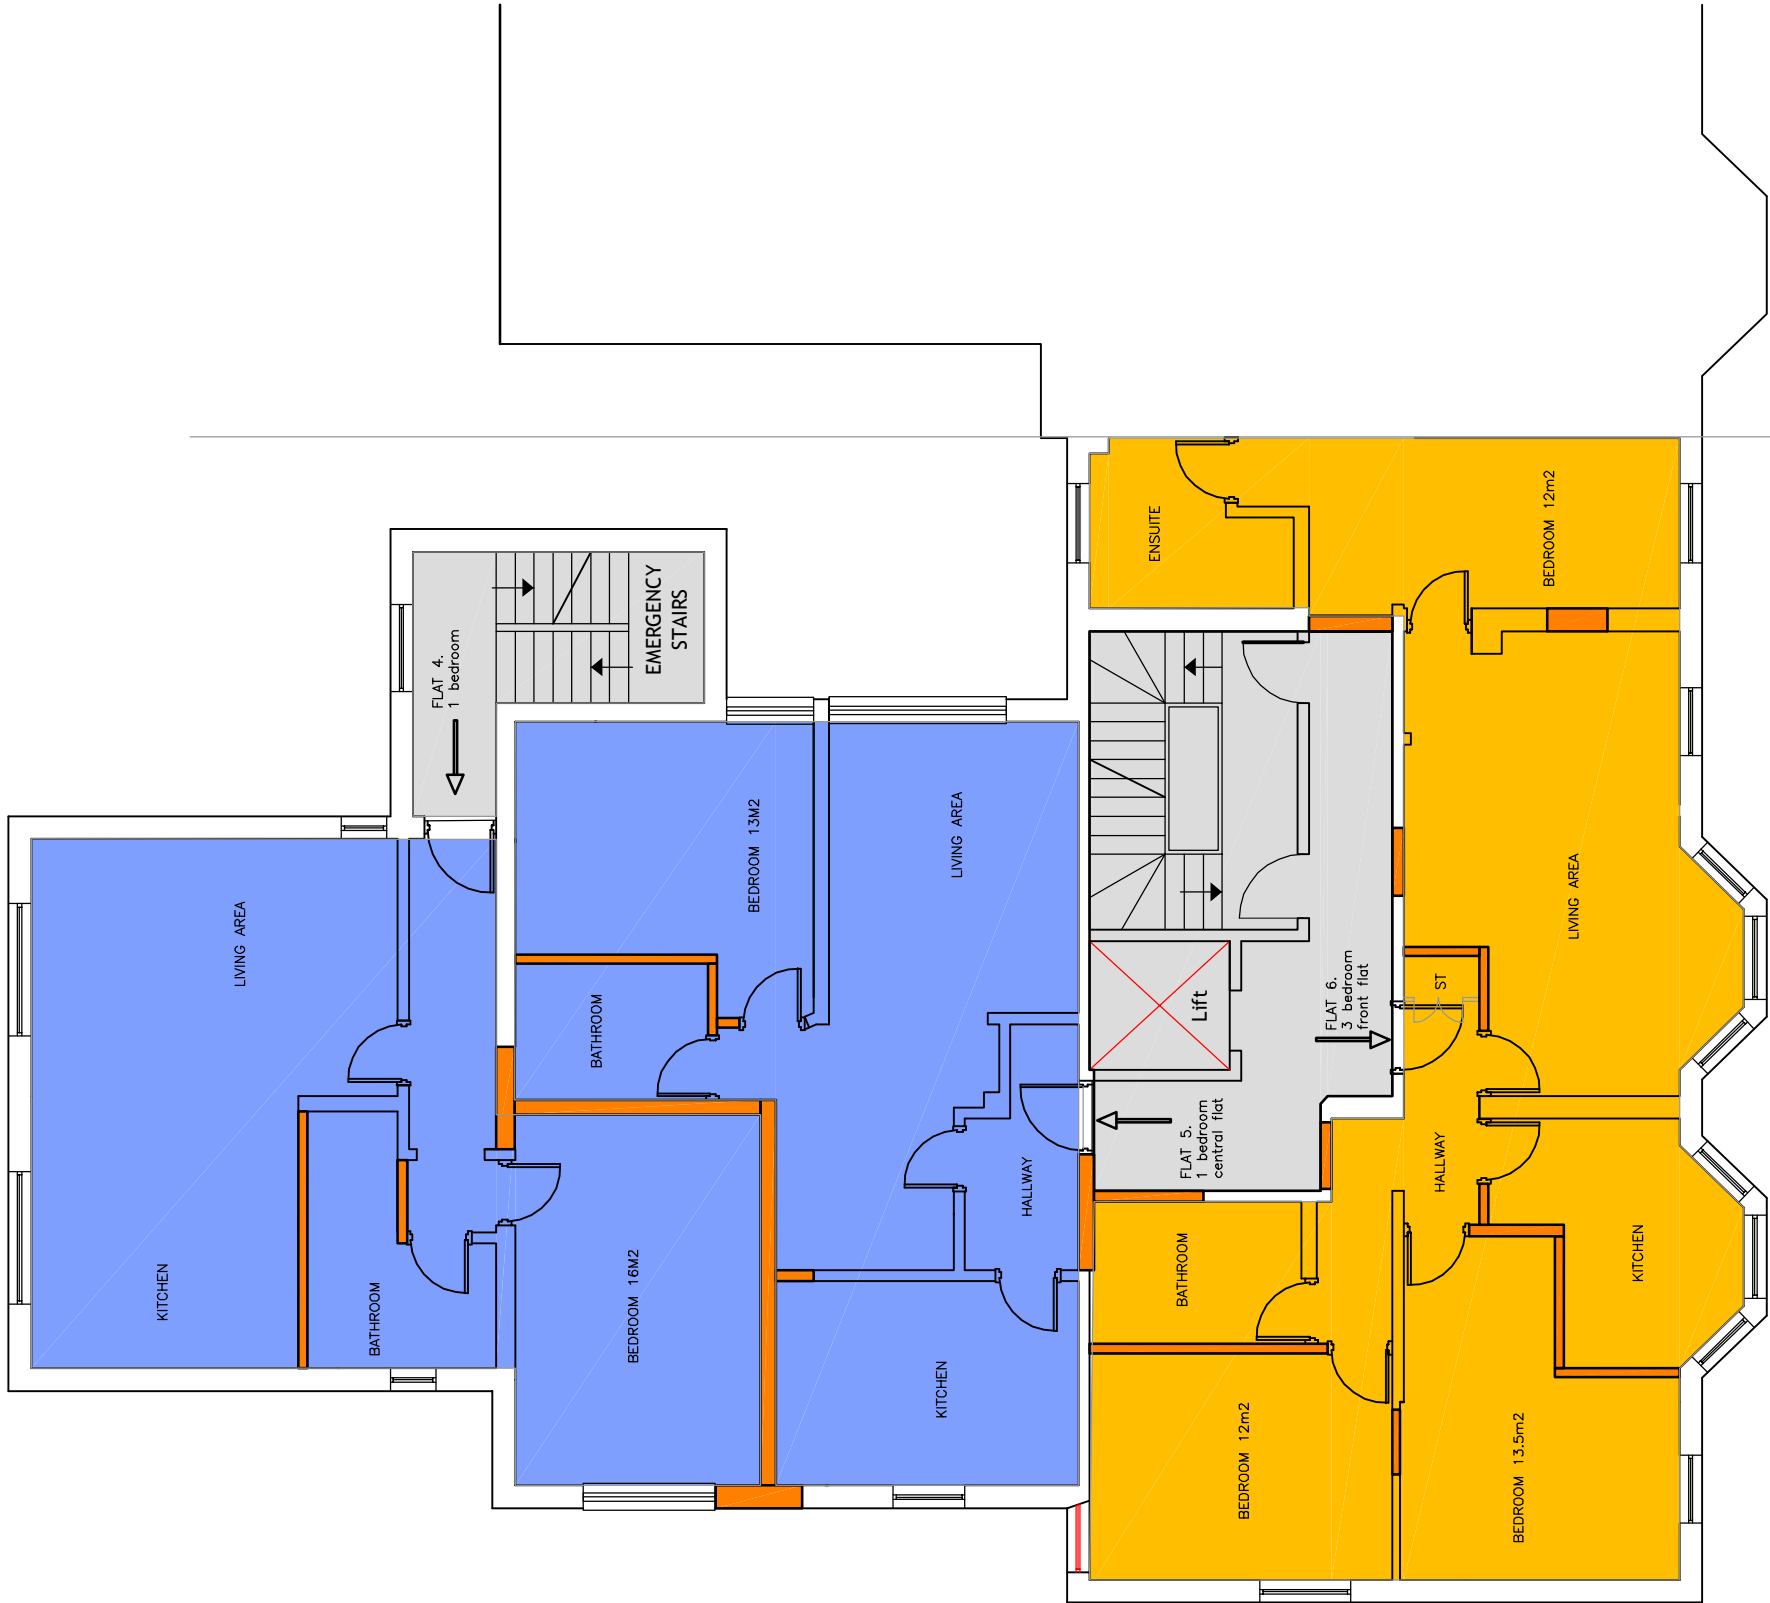

PROPOSED FIRST FLOOR

FLAT 4: 1 BEDROOM 59m<sup>2</sup>  
FLAT 5: 1 BEDROOM 57m<sup>2</sup>  
FLAT 6: 3 BEDROOM 89m<sup>2</sup>

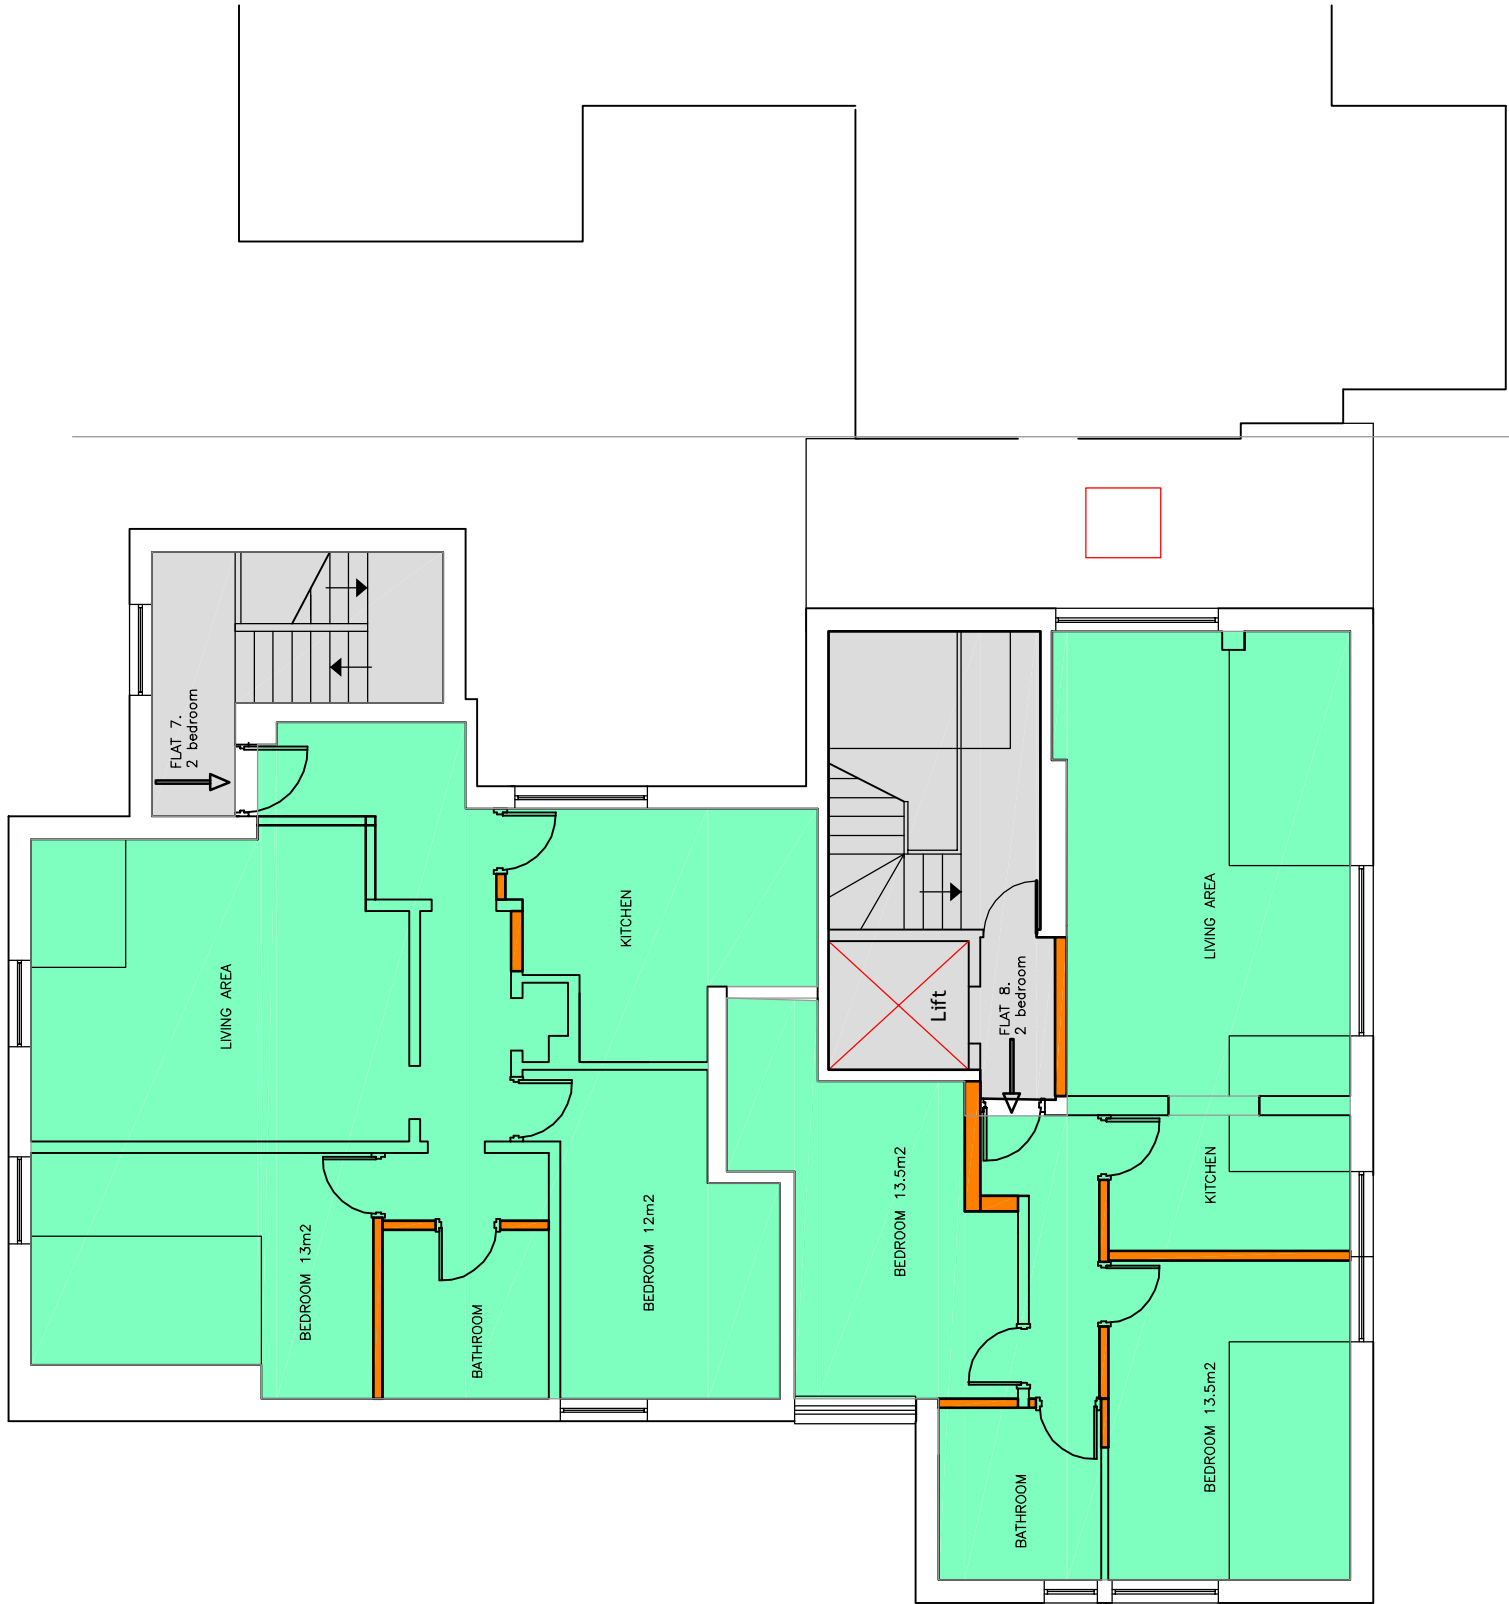

PROPOSED SECOND FLOOR

FLAT 7: 2 BEDROOM 75m<sup>2</sup>  
FLAT 8: 2 BEDROOM 70m<sup>2</sup>

|   |                         |              |             |          |      |
|---|-------------------------|--------------|-------------|----------|------|
| PROJECT   | PROPOSED PLANS          |              |             | REVISION | DATE |
|   | 9-11 RICHMOND AVENUE    | BOGNOR REGIS | WEST SUSSEX |          |      |
| ARCHITECTURE   | DESIGN                  | DEVELOPMENT  |             |          |      |
| AREA   | ADIS-HQBS               | ARB          | RIBA        | SPAB     |      |
| Job:   | 07756 229400            |              |             |          |      |
| E-mail:   | neezam@msdesignll.co.uk |              |             |          |      |
| PROJECT NAME   | PO21 2YE                | SCALE        | 1:100       | DRAWN    | LA   |
| PROJECT NO   | PI ANNING               | DATE         | 28/08/03    |          |      |
| This scheme is subject to town planning and all other necessary consents. All dimensions and levels to be checked on site. This drawing is to be read in conjunction with other relevant drawings and documents. Report to be approved by the Architect before construction. |                         |              |             |          |      |
| LETTER   |                         |              |             |          |      |