


PROPOSED SINGLE STOREY
REAR EXTENSION

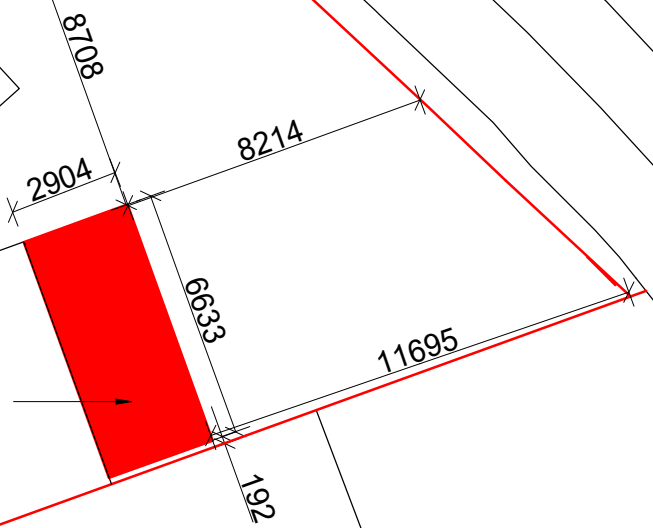

BLOCK PLAN

51 HIGHCROFT CRES
BOGNOR REGIS
SUSSEX
PO22 8DJ

SCALE 1:200 @ A4
DRG No: BLOCKPLAN/01
AUGUST 2026

57