
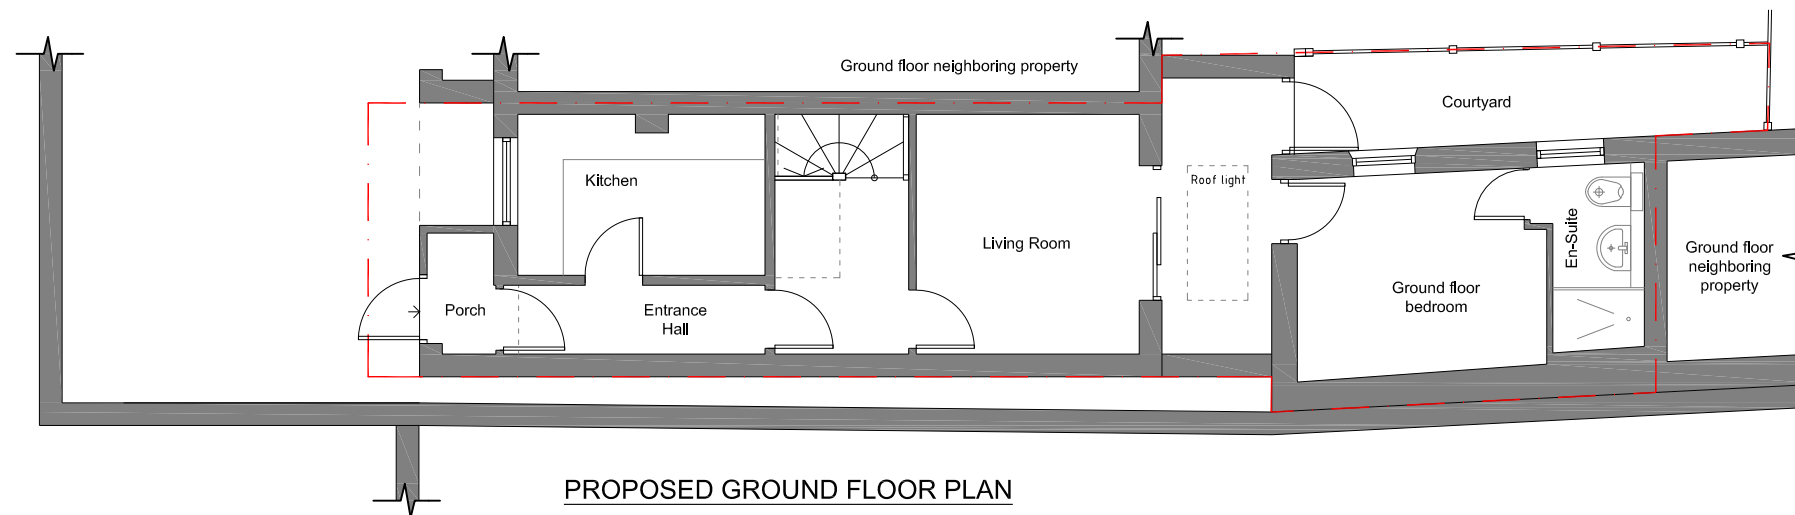
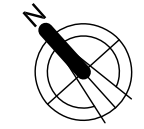


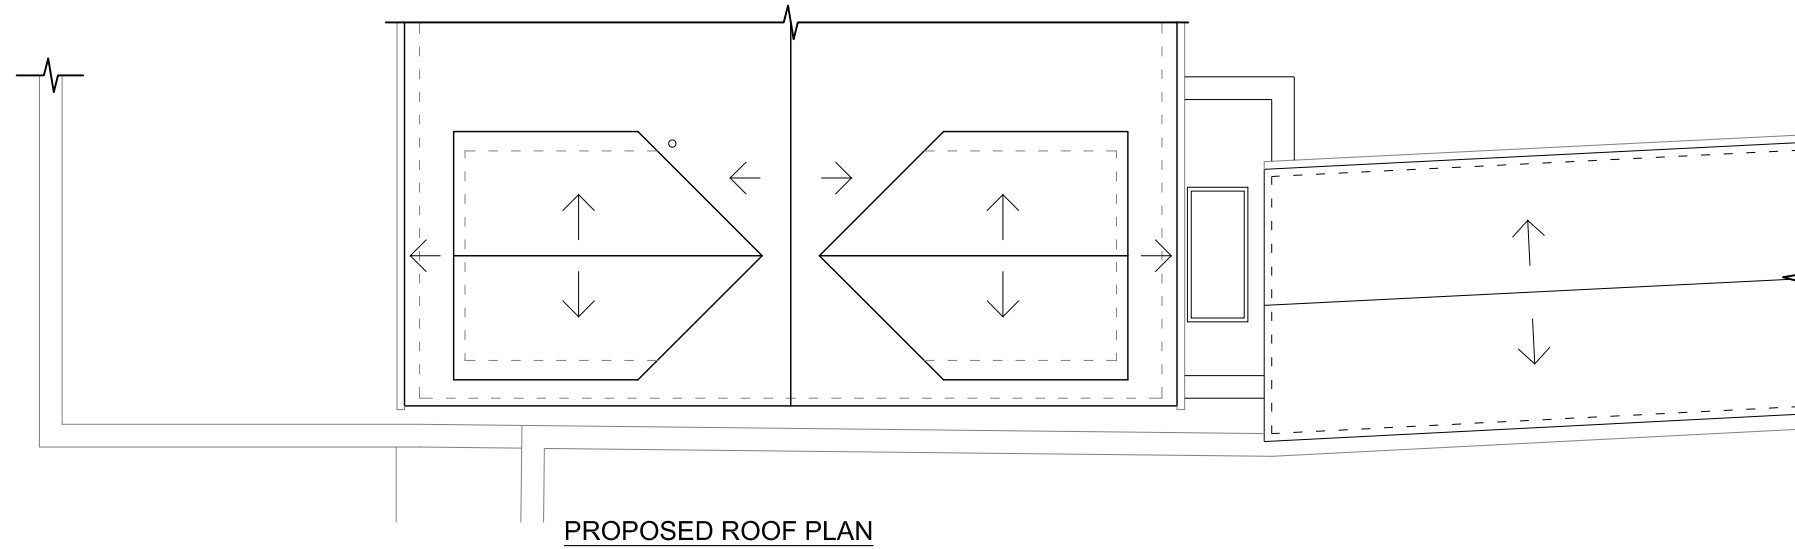

4 GATEHOUSE MEWS, SUDLEY ROAD,
BOGNOR REGIS, PO21 1FJ
SHEET PL 105

PROPOSED GROUND FLOOR PLAN
PROPOSED ROOF PLAN
(SC. 1:100 @ A3)

20.05.2025