

## CDM REGULATIONS 2015

Domestic clients

principal contractor.

designer to do so.

if the works:

point in the project.

Or:

(b) Exceeds 500 person days.

building works.

---



01243 824814


PO21 1ER

Plans and Elevations


May 2026

Scale  
1:50


Floor Plan

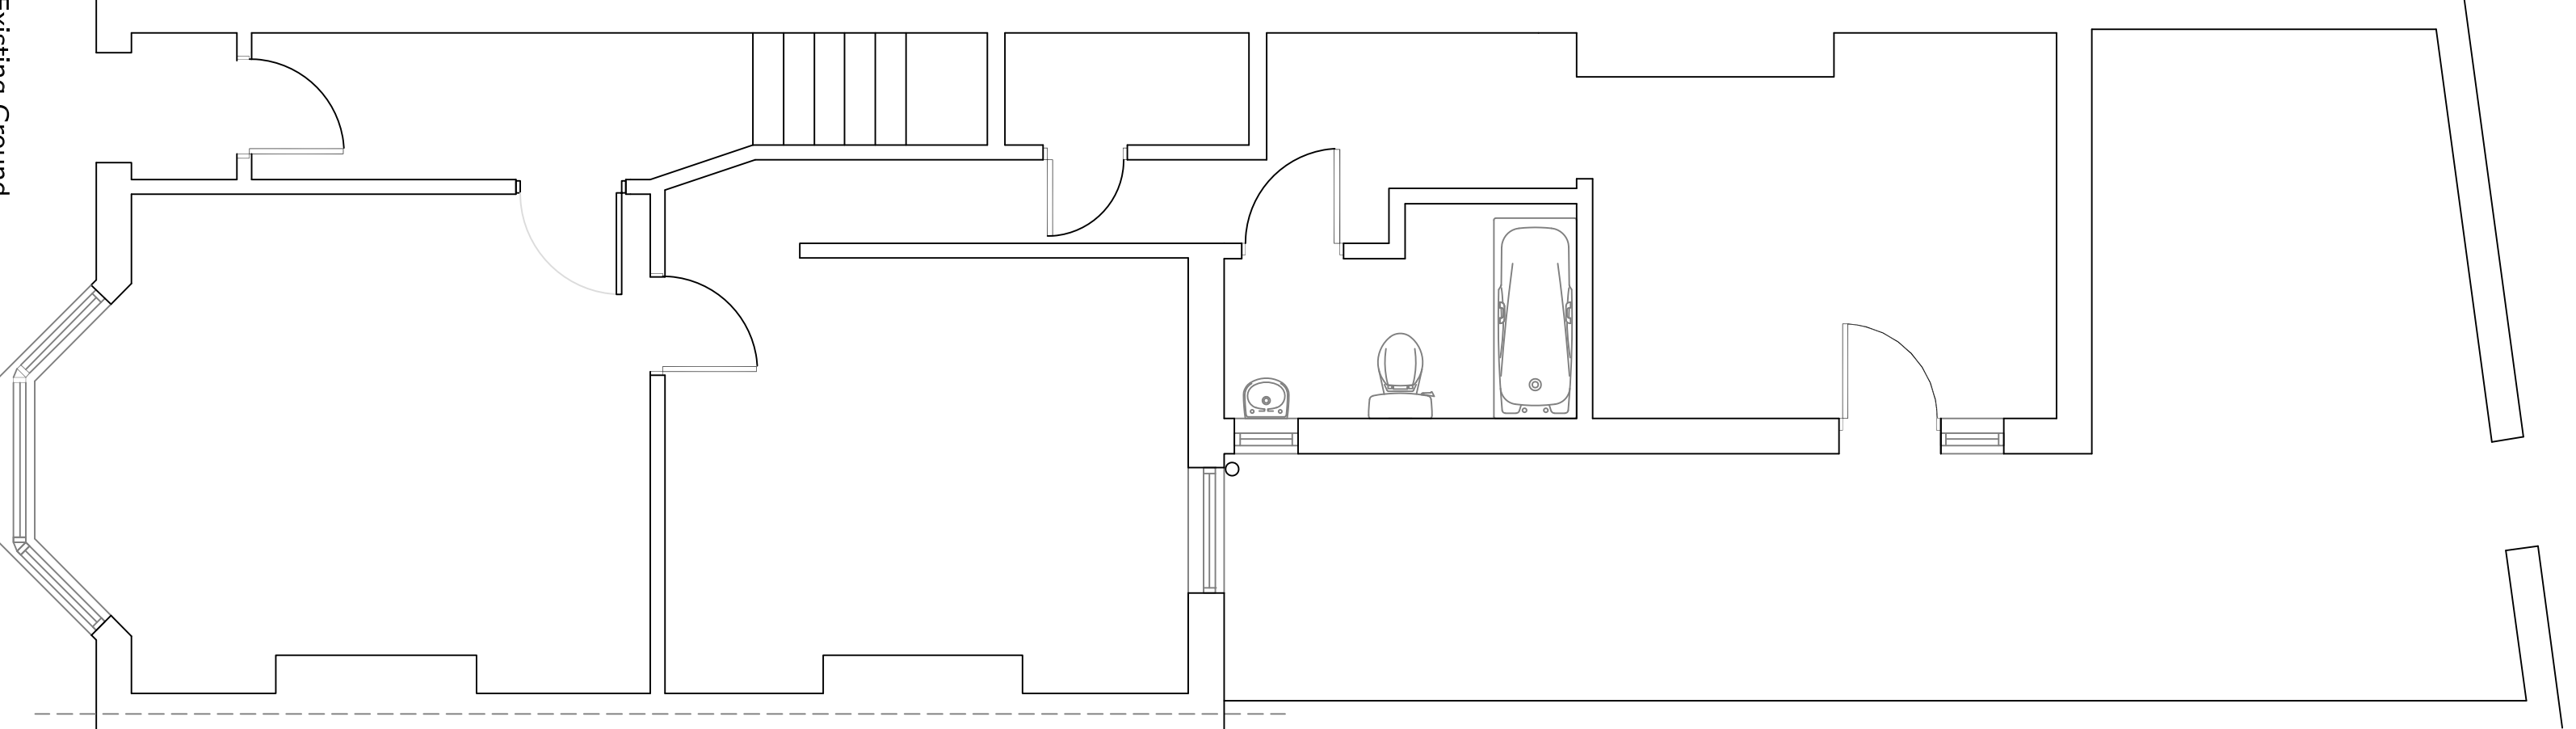

## Floor Plan

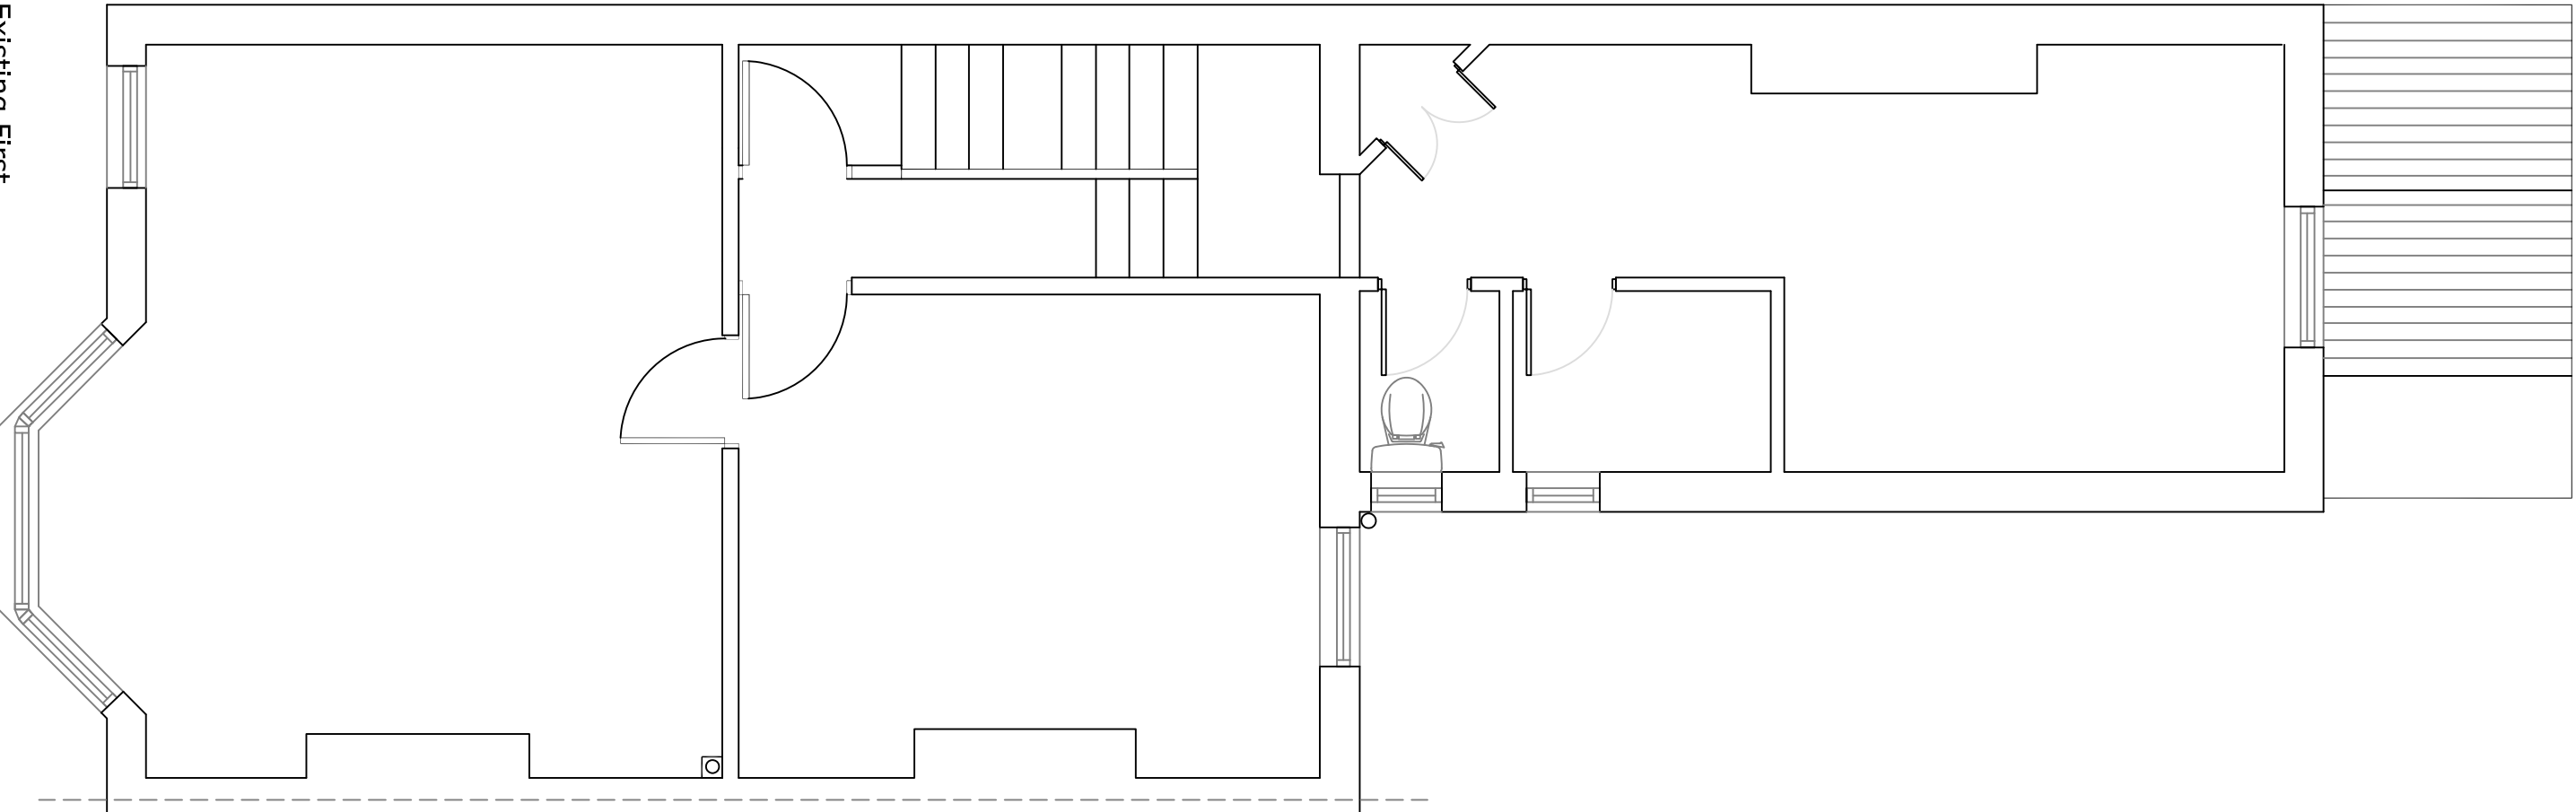

## Floor Plan

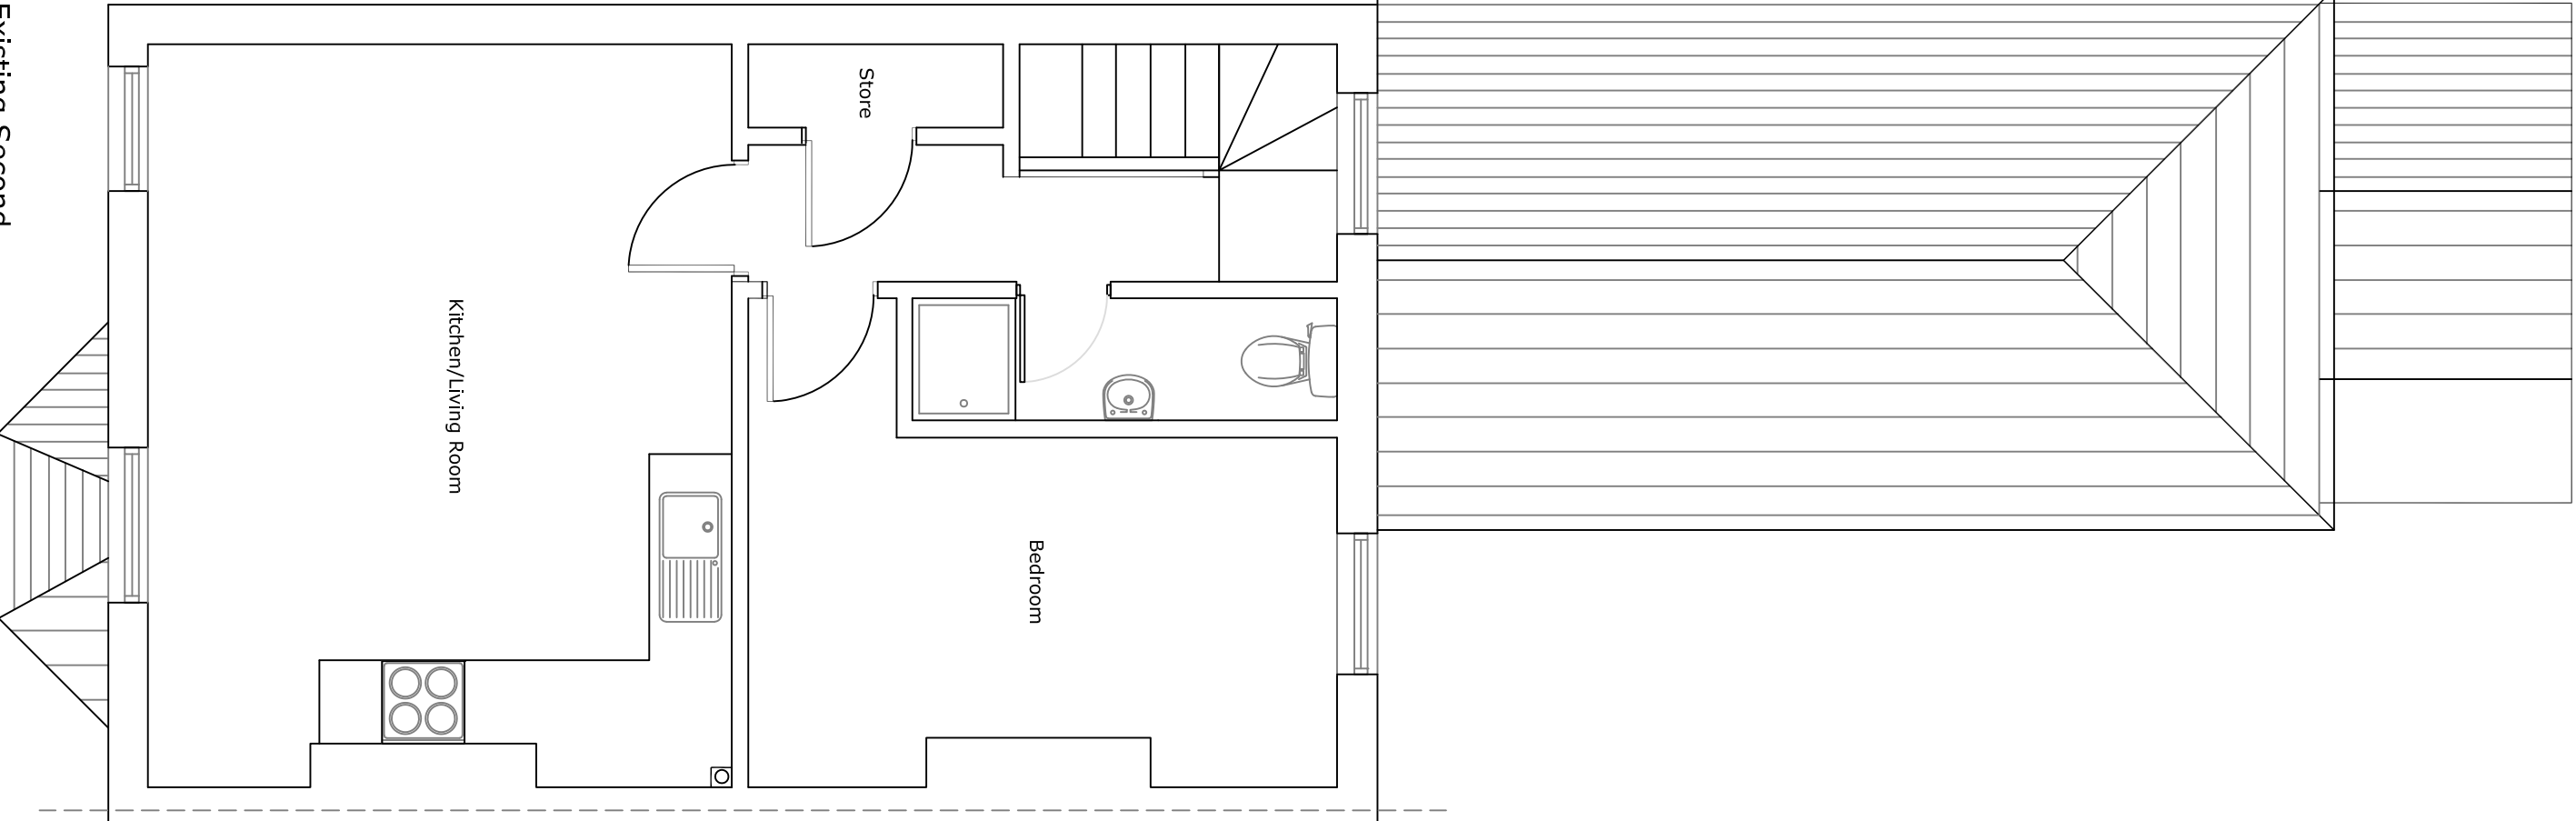

### Existing Roof

