



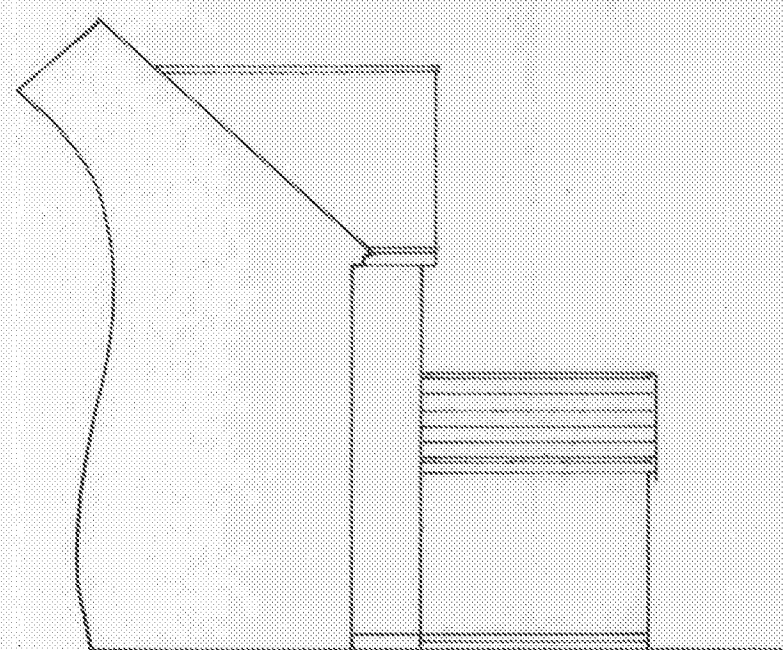

east

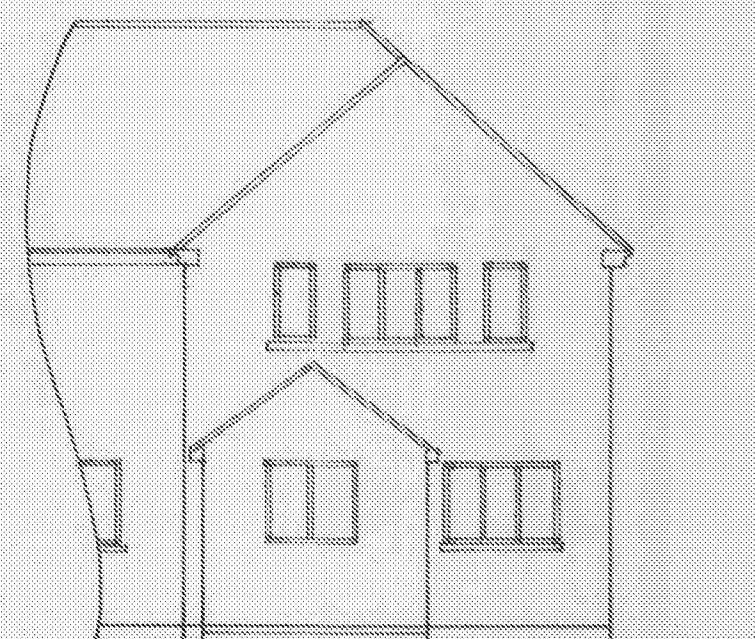


north

1 : 100




west

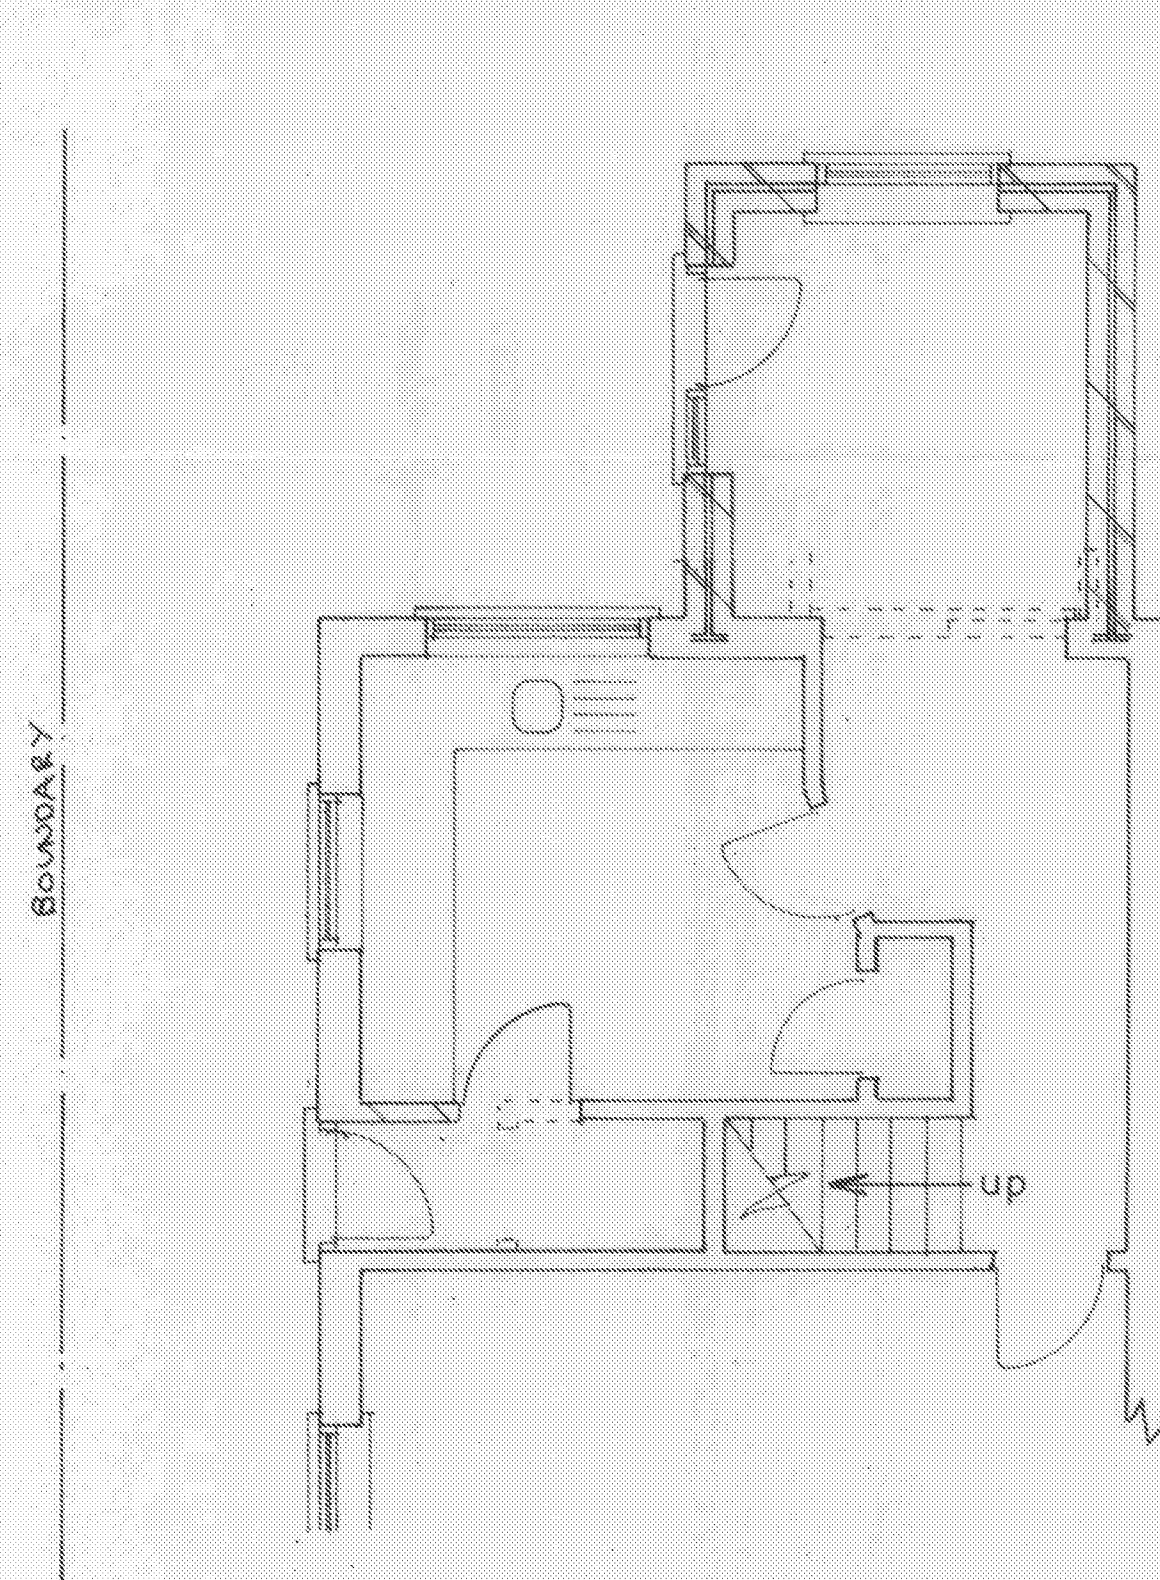

Plan

1 : 50

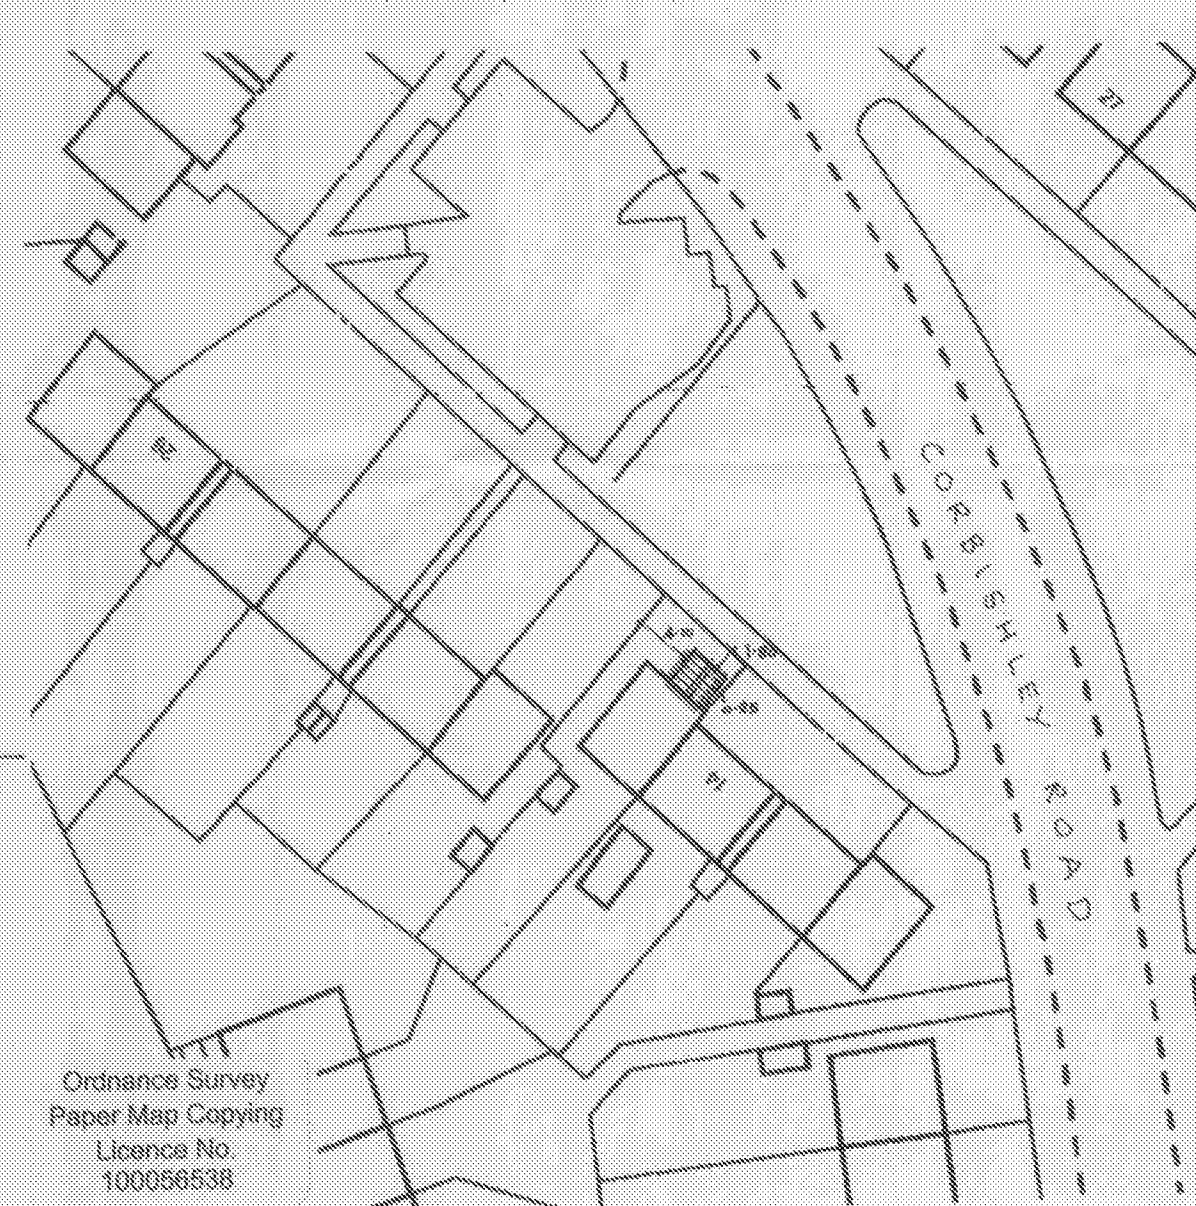

Ordnance Survey
Paper Map Copying
Licence No.
100056538

block plan

1 : 500



location plan

1 : 1250

Proposed

PROPOSED SINGLE STOREY EXTENSION AT 16, CORBISHLEY ROAD, BOGNOR REGIS
FOR MR. J. EASTAUGH.

sheet 1 of 2

