


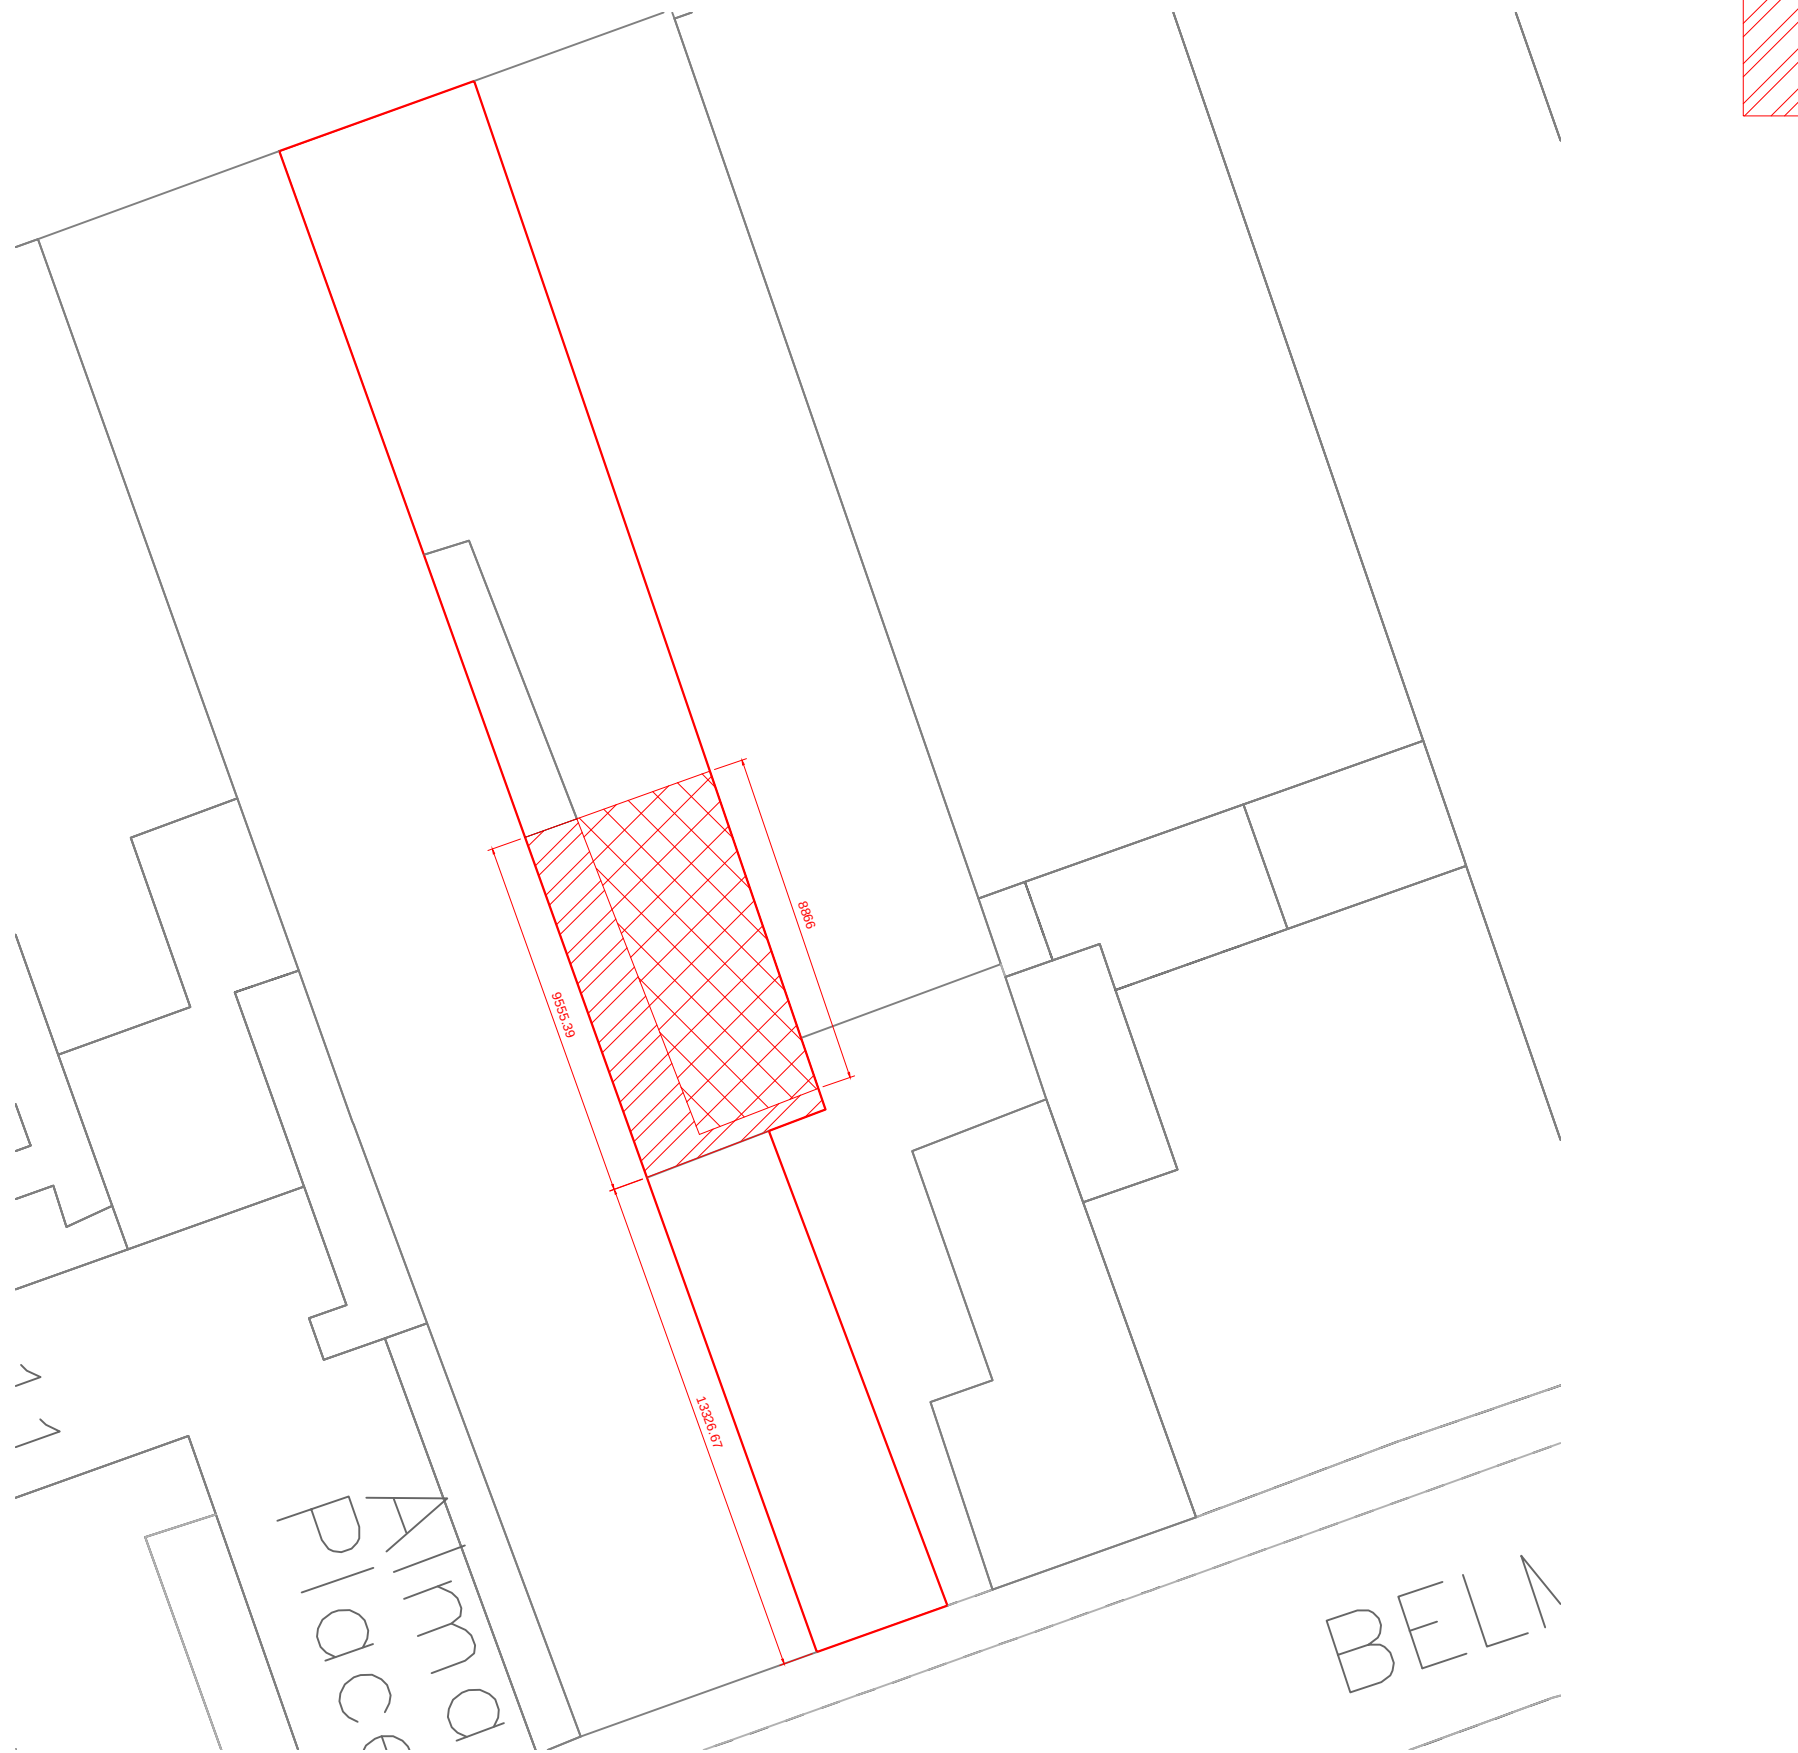

+

Existing Extension

Proposed 2-Storey Extension

Rev A: Position of extension and dimensions added 07/06/2020

REVISIONS

All dimensions and particulars are to be checked on site before work commences and any discrepancy to be reported to Hughes Jay & Panter Ltd.

hjp

Grove House
64 Sutton Grove
Sutton, Surrey, SM1 4LP

Tel: 020 8661 2228
Fax: 020 8661 7551
mail@hfpsurveyors.com
www.hfpsurveyors.com

Operating throughout the UK
from London & West Sussex

hughes jay & panter ltd
chartered surveyors & property consultants

e-mail: mail@hfpsurveyors.com website: www.hfpsurveyors.com

Project

Redevelopment

53 High Street

Bognor Regis

PO21 1RX

Drawing
Block Plan

Job Number

Drawing Number : Revision

5267

07: -

Drawn
WP

Computer Reference

Date
June 2020

Scale
1:200@A3

Client
Reynolds

block plan
1:200

N

AGW