



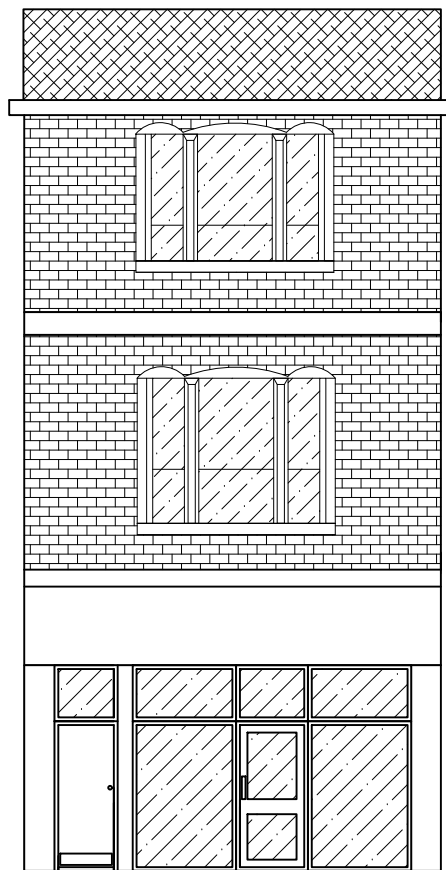

Proposed Front
Elevation
Scale 1:100

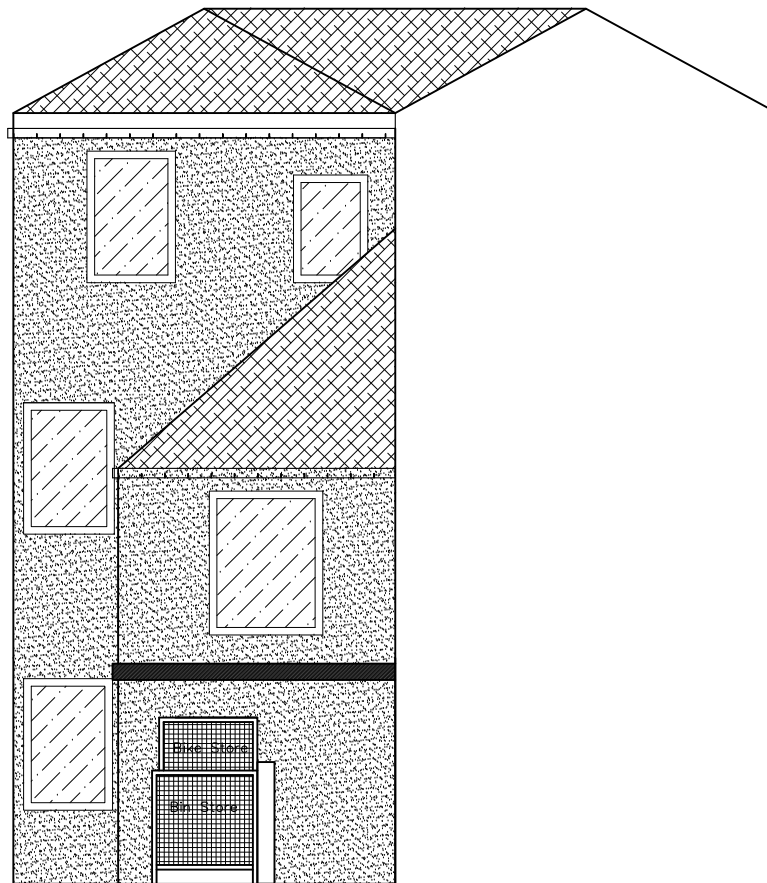

Proposed Rear
Elevation
Scale 1:100

REVISIONS

All dimensions and particulars are to be checked on site before work commences and any discrepancy to be reported to Hughes Jay & Panter Ltd.



Grove House
64 Sutton Grove
Sutton, Surrey, SM1 4LP

Tel: 020 8661 2228
Fax: 020 8661 7551
mail@hjpsurveyors.com
www.hjpsurveyors.com

Operating throughout the UK
from London & West Sussex

hughes jay & panter ltd
chartered surveyors & property consultants

e-mail: mail@hjpsurveyors.com

website: www.hjpsurveyors.com

Project

Redevelopment
53 High Street
Bognor Regis
PO21 1RX

Drawing
Proposed Front and Rear
Elevations

Job Number

Drawing Number : Revision

5267

06: -

Drawn
AA

Computer Reference
1

Date
March 2020

Scale
1:100@A3

Client
Reynolds

AGW