



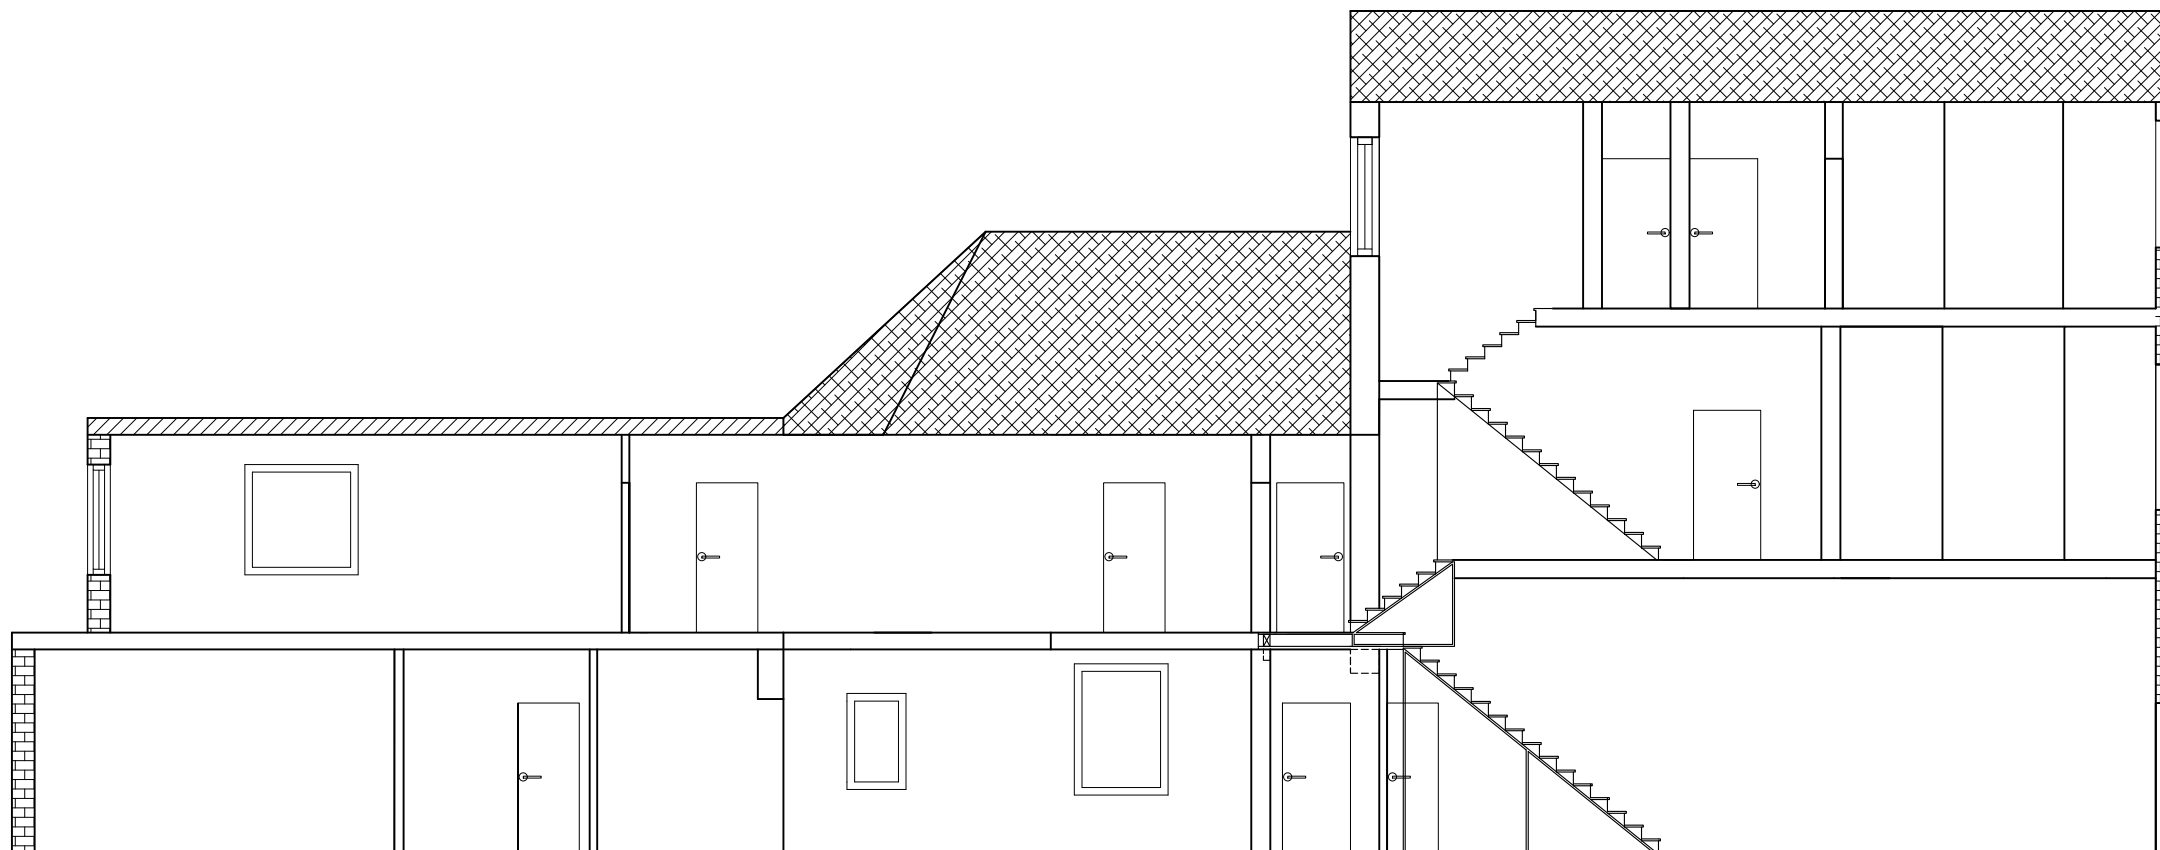


Proposed Section B-B  
Scale 1:100

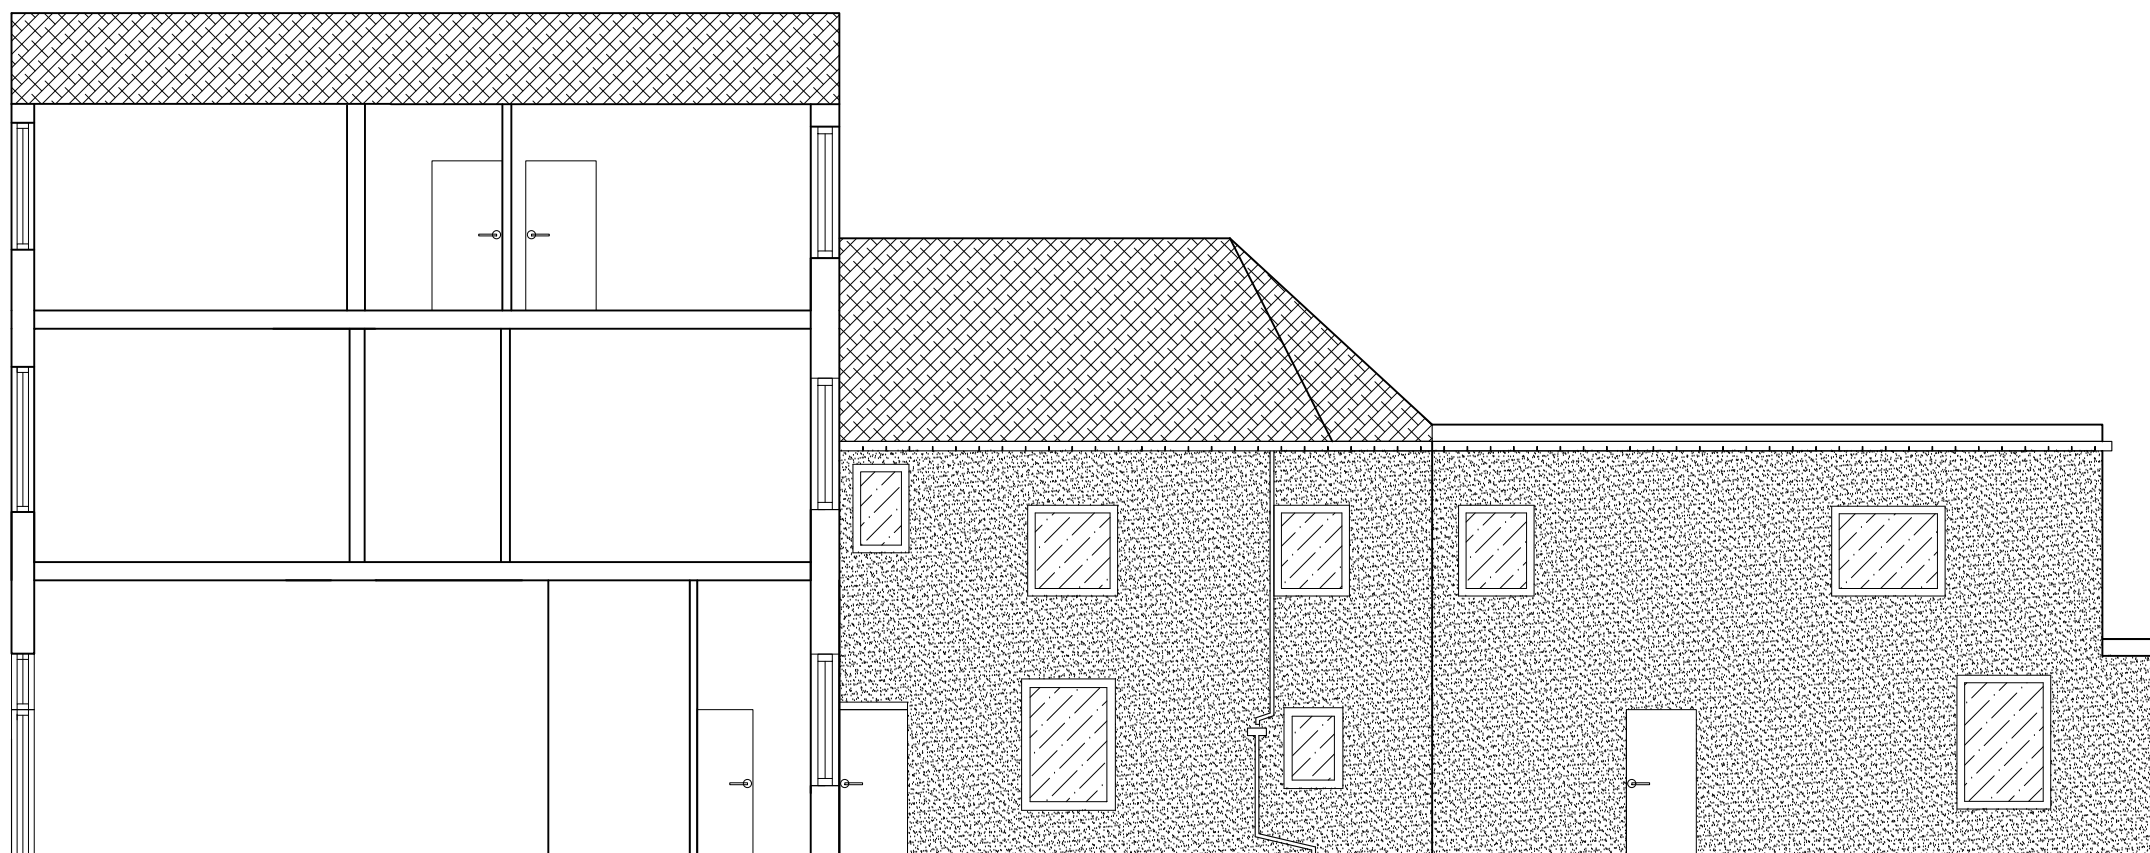

Proposed Section A-A  
Scale 1:100

## REVISIONS

All dimensions and particulars are to be checked on site before work commences and any discrepancy to be reported to Hughes Jay & Panter Ltd.

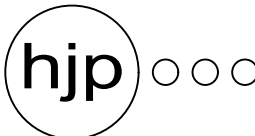

hughes jay & panter ltd  
chartered surveyors & property consultants

Grove House  
64 Sutton Grove  
Sutton, Surrey, SM1 4LP

Tel: 020 8661 2228  
Fax: 020 8661 7551  
mail@hjpsurveyors.com  
www.hjpsurveyors.com

Operating throughout the UK  
from London & West Sussex

e-mail: mail@hjpsurveyors.com website: www.hjpsurveyors.com

Project  
**Redevelopment**  
**53 High Street**  
**Bognor Regis**  
**PO21 1RX**

Drawing  
**Proposal Sections**

|                    |                           |
|--------------------|---------------------------|
| Job Number         | Drawing Number : Revision |
| <b>5267</b>        | <b>05: -</b>              |
| Drawn<br>AA        | Computer Reference        |
| Date<br>March 2020 | Scale<br>1:100@A3         |
| Client<br>Reynolds |                           |