



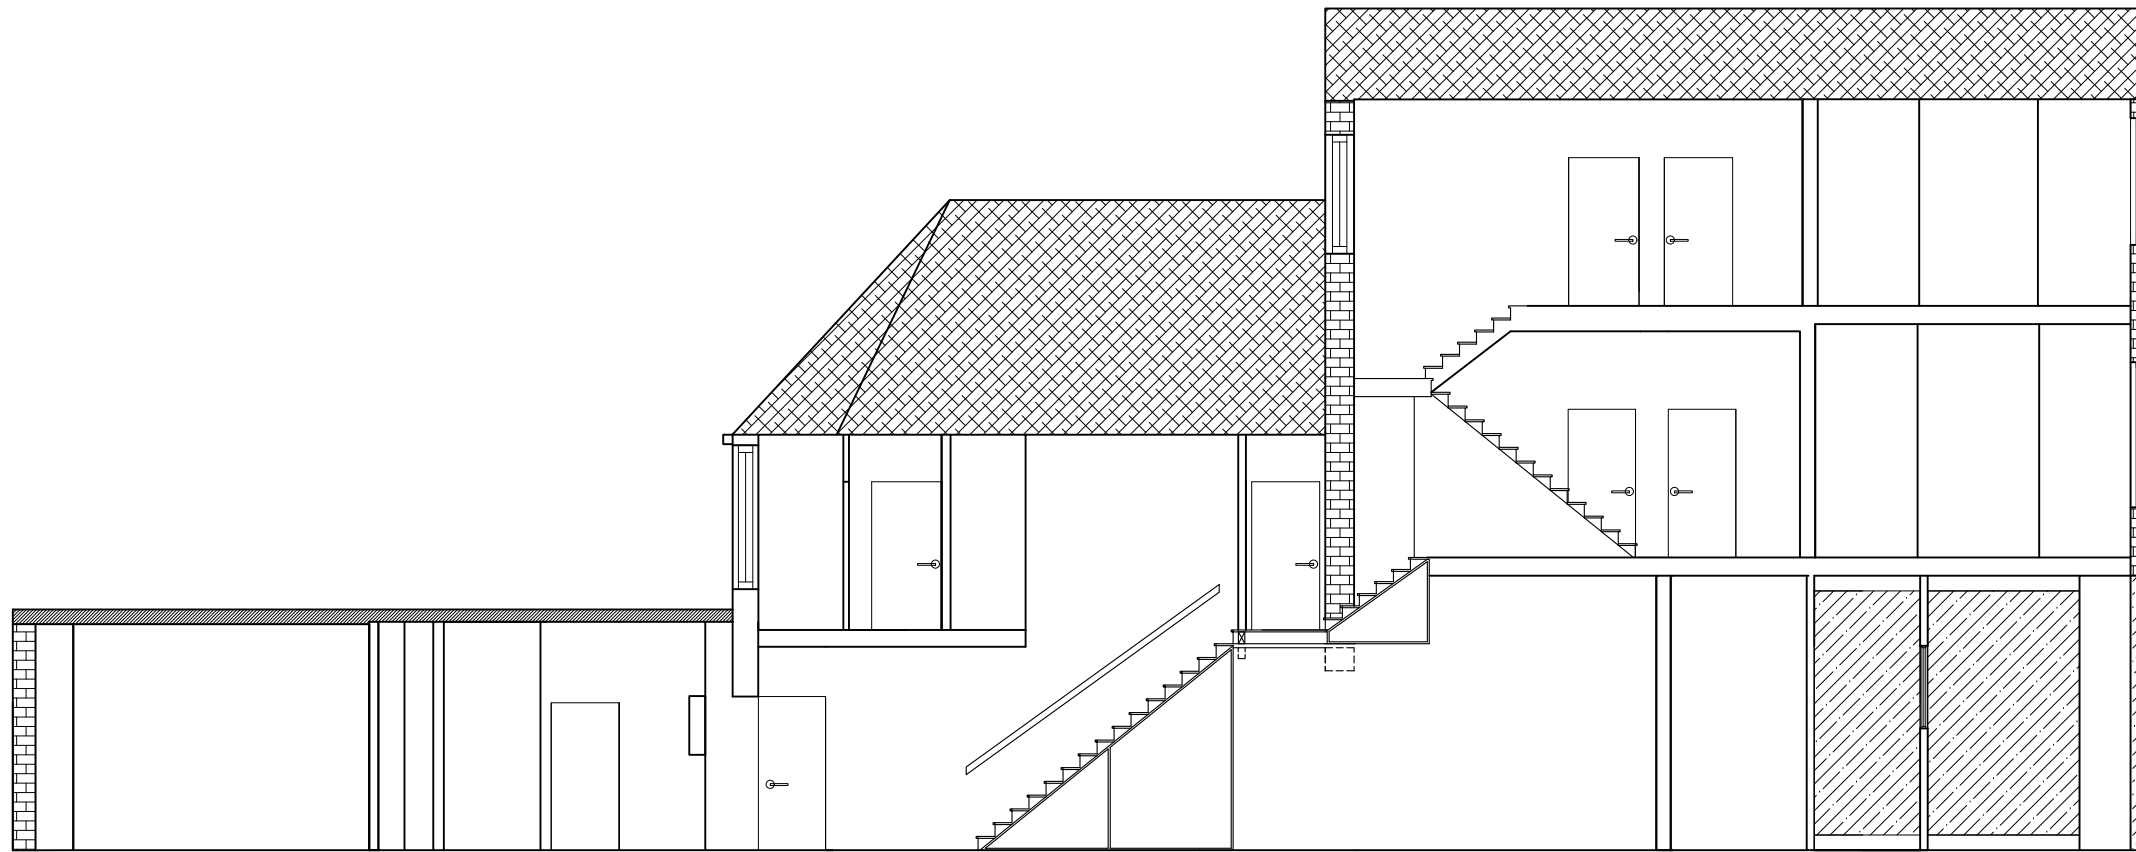


Existing Section B-B
Scale 1:100

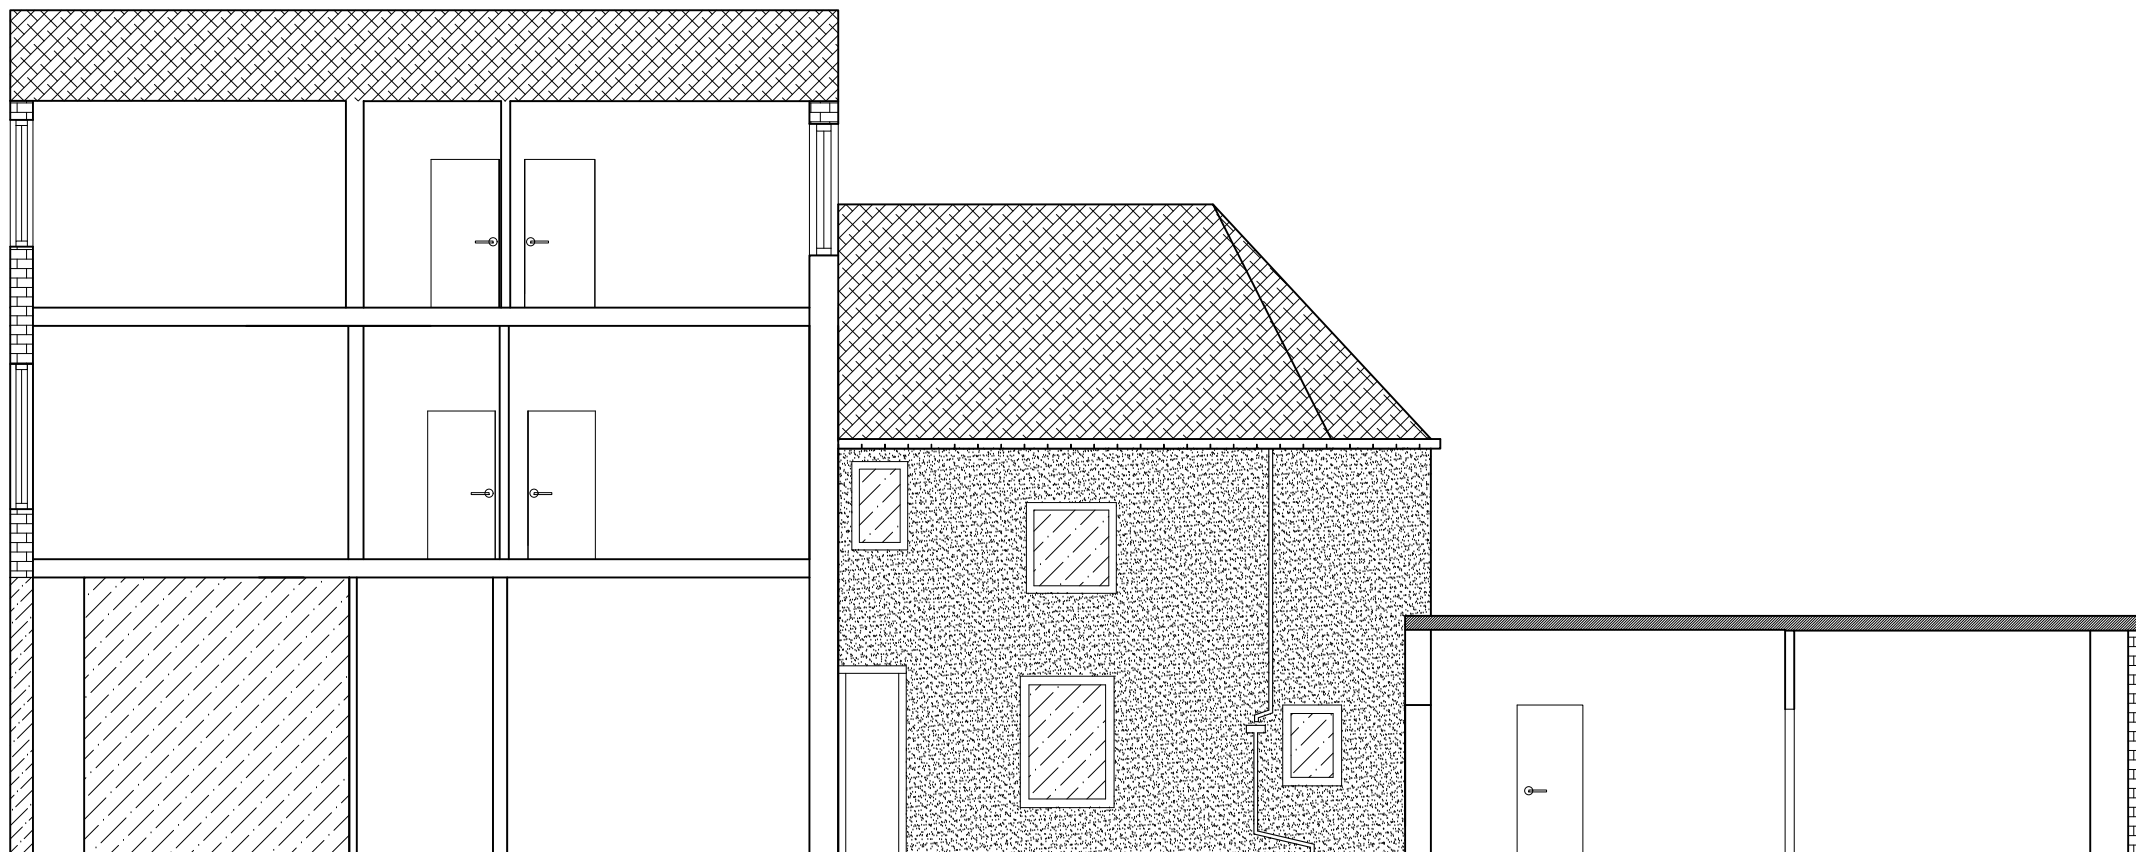

Existing Section A-A
Scale 1:100

REVISIONS

All dimensions and particulars are to be checked on site before work commences and any discrepancy to be reported to Hughes Jay & Panter Ltd.

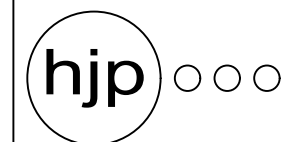

hughes jay & panter ltd
chartered surveyors & property consultants

Grove House
64 Sutton Grove
Sutton, Surrey, SM1 4LP

Tel: 020 8661 2228
Fax: 020 8661 7551
mail@hjpsurveyors.com
www.hjpsurveyors.com

Operating throughout the UK
from London & West Sussex

e-mail: mail@hjpsurveyors.com website: www.hjpsurveyors.com

Project
Redevelopment
53 High Street
Bognor Regis
PO21 1RX

Drawing

Existing Sections

Job Number	Drawing Number : Revision
5267	02: -

Drawn AA	Computer Reference
Date April 2020	Scale 1:100@A3

Client Reynolds
