



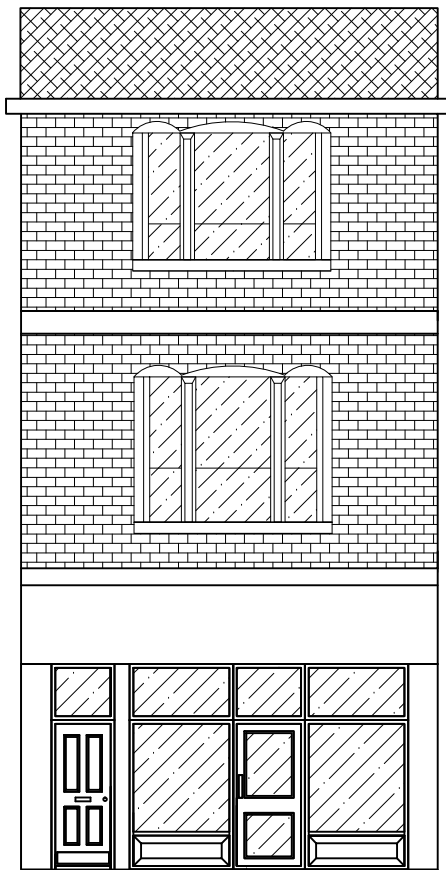

Proposed Front
Elevation
Scale 1:100

Timber framed
shop front and flat
entrance door

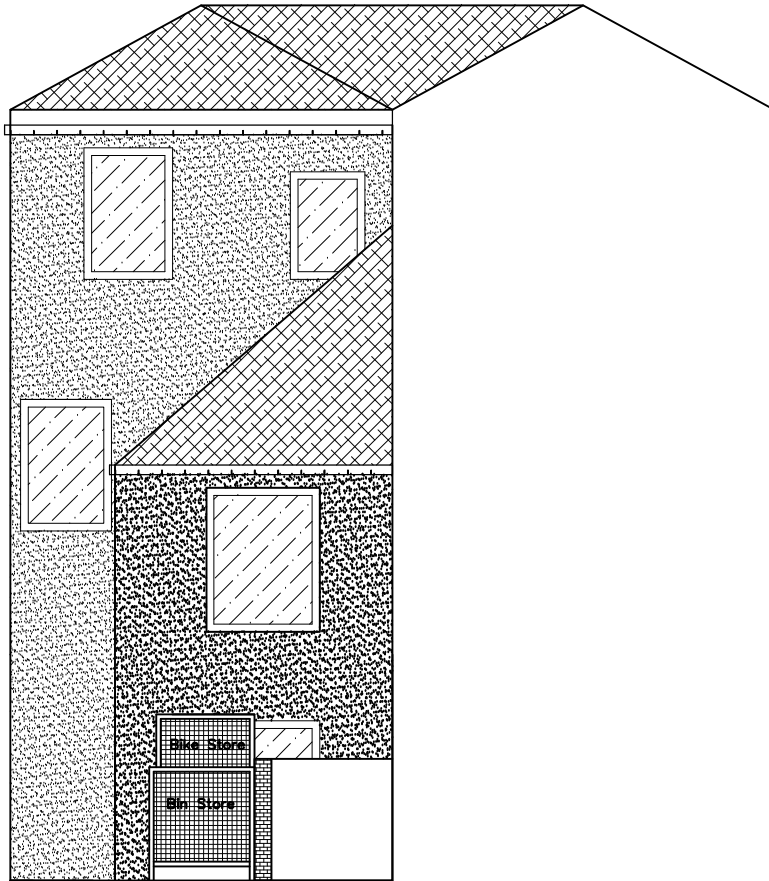


Proposed Rear
Elevation
Scale 1:100

Rev B: Changes to the store front
24/09/20
Rev A: 1 no. window removed and 1
no. added 26/06/20

REVISIONS

All dimensions and particulars are to be checked on site before
work commences and any discrepancy to be reported to
Hughes Jay & Panter Ltd.

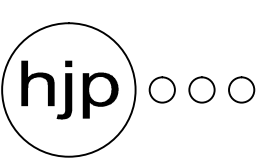

hjp

hughes jay & panter ltd
chartered surveyors & property consultants

Grove House
64 Sutton Grove
Sutton, Surrey, SM1 4LP

Tel: 020 8661 2228
Fax: 020 8661 7551
mail@hjpsurveyors.com
www.hjpsurveyors.com

Operating throughout the UK
from London & West Sussex

e-mail: mail@hjpsurveyors.com website: www.hjpsurveyors.com

Project

Redevelopment
53 High Street
Bognor Regis
PO21 1RX

Drawing
Proposed Front and Rear
Elevations

Job Number

5267

Drawing Number : Revision

06: B

Drawn
AA

Date
June 2020

Computer Reference
Scale
1:100@A3

Client
Reynolds

APR 2021
DISTRICT COUNCIL