



ARUN DISTRICT COUNCIL
RESOURCES DEPT

1 2 JUN 2008

DN...

ATKINS

Atkins Limited

Southern House
Capstone Road
Chatham
Kent
ME5 7QA

Telephone +44 (0)1634 824103

Fax +44 (0)1634 824179

info@atkinsglobal.com

www.atkinsglobal.com

Your Ref

BR/148/08 SEC

Our Ref

S/AR/AB/2008/0148

Date

11/06/2008

Planning and Development Services
Arun Civic Centre
Maltravers Road
Littlehampton
West Sussex
BN17 5LF

Dear Sir

2 storey side and rear extensions

2 Brook Close, Bognor Regis, West Sussex PO21 5PN

BR/148/08

Thank you for your letter of 13/05/2008

Please find attached a plan of the sewer records showing the approximate position of a public sewer in the vicinity of the site. The exact position of the public sewers must be determined on site by the applicant before the layout of the proposed development is finalised

Please note:

1. No construction works parallel to the sewer within 500mm (in plan).
2. Where within three metres, foundations to be taken down 150mm below the invert level.
3. Sewer to be bridged by PCC lintel to Building Control specifications (where applicable).
4. Replacement work to be carried out in approved material (not PVCu).
5. No internal public manhole.

The works will be subject to approval under The Building Regulations.

As it is a minor sewer the details of protection to the sewer and supervision of the works will be approved by Building Control who should keep Southern Water informed as they carry out this task.

Yours faithfully

Sean Wells

Planning Technician

DDTel 01634 824085

Fax 01634 824179

E mail southernwaterplanning@atkinsglobal.com

Atkins Limited is a WS Atkins plc company.

Registered office: Woodcote Grove, Ashley Road, Epsom, Surrey KT18 5BW, England. Registered in England Number 688424

SOUTHERN WATER



Date: 11-6-2008

Printed By: Pamplis

Book Close

Requested By:



Scale: 1:1000

Screen Print


WARNING: BAC pipes are constructed of Bonded Asbestos Cement

WARNING: Unknown (UNK) materials may include Bonded Asbestos Cement

The positions of pipes shown on this plan are believed to be correct, but Southern Water Services Ltd accept no responsibility in the event of inaccuracy. The actual positions should be determined on site.

Based upon Ordnance Survey Digital Data with the permission of the controller of H.M.S.O. Crown Copyright Reserved Licence No. WU 298530

O.S. REF: S29299NW

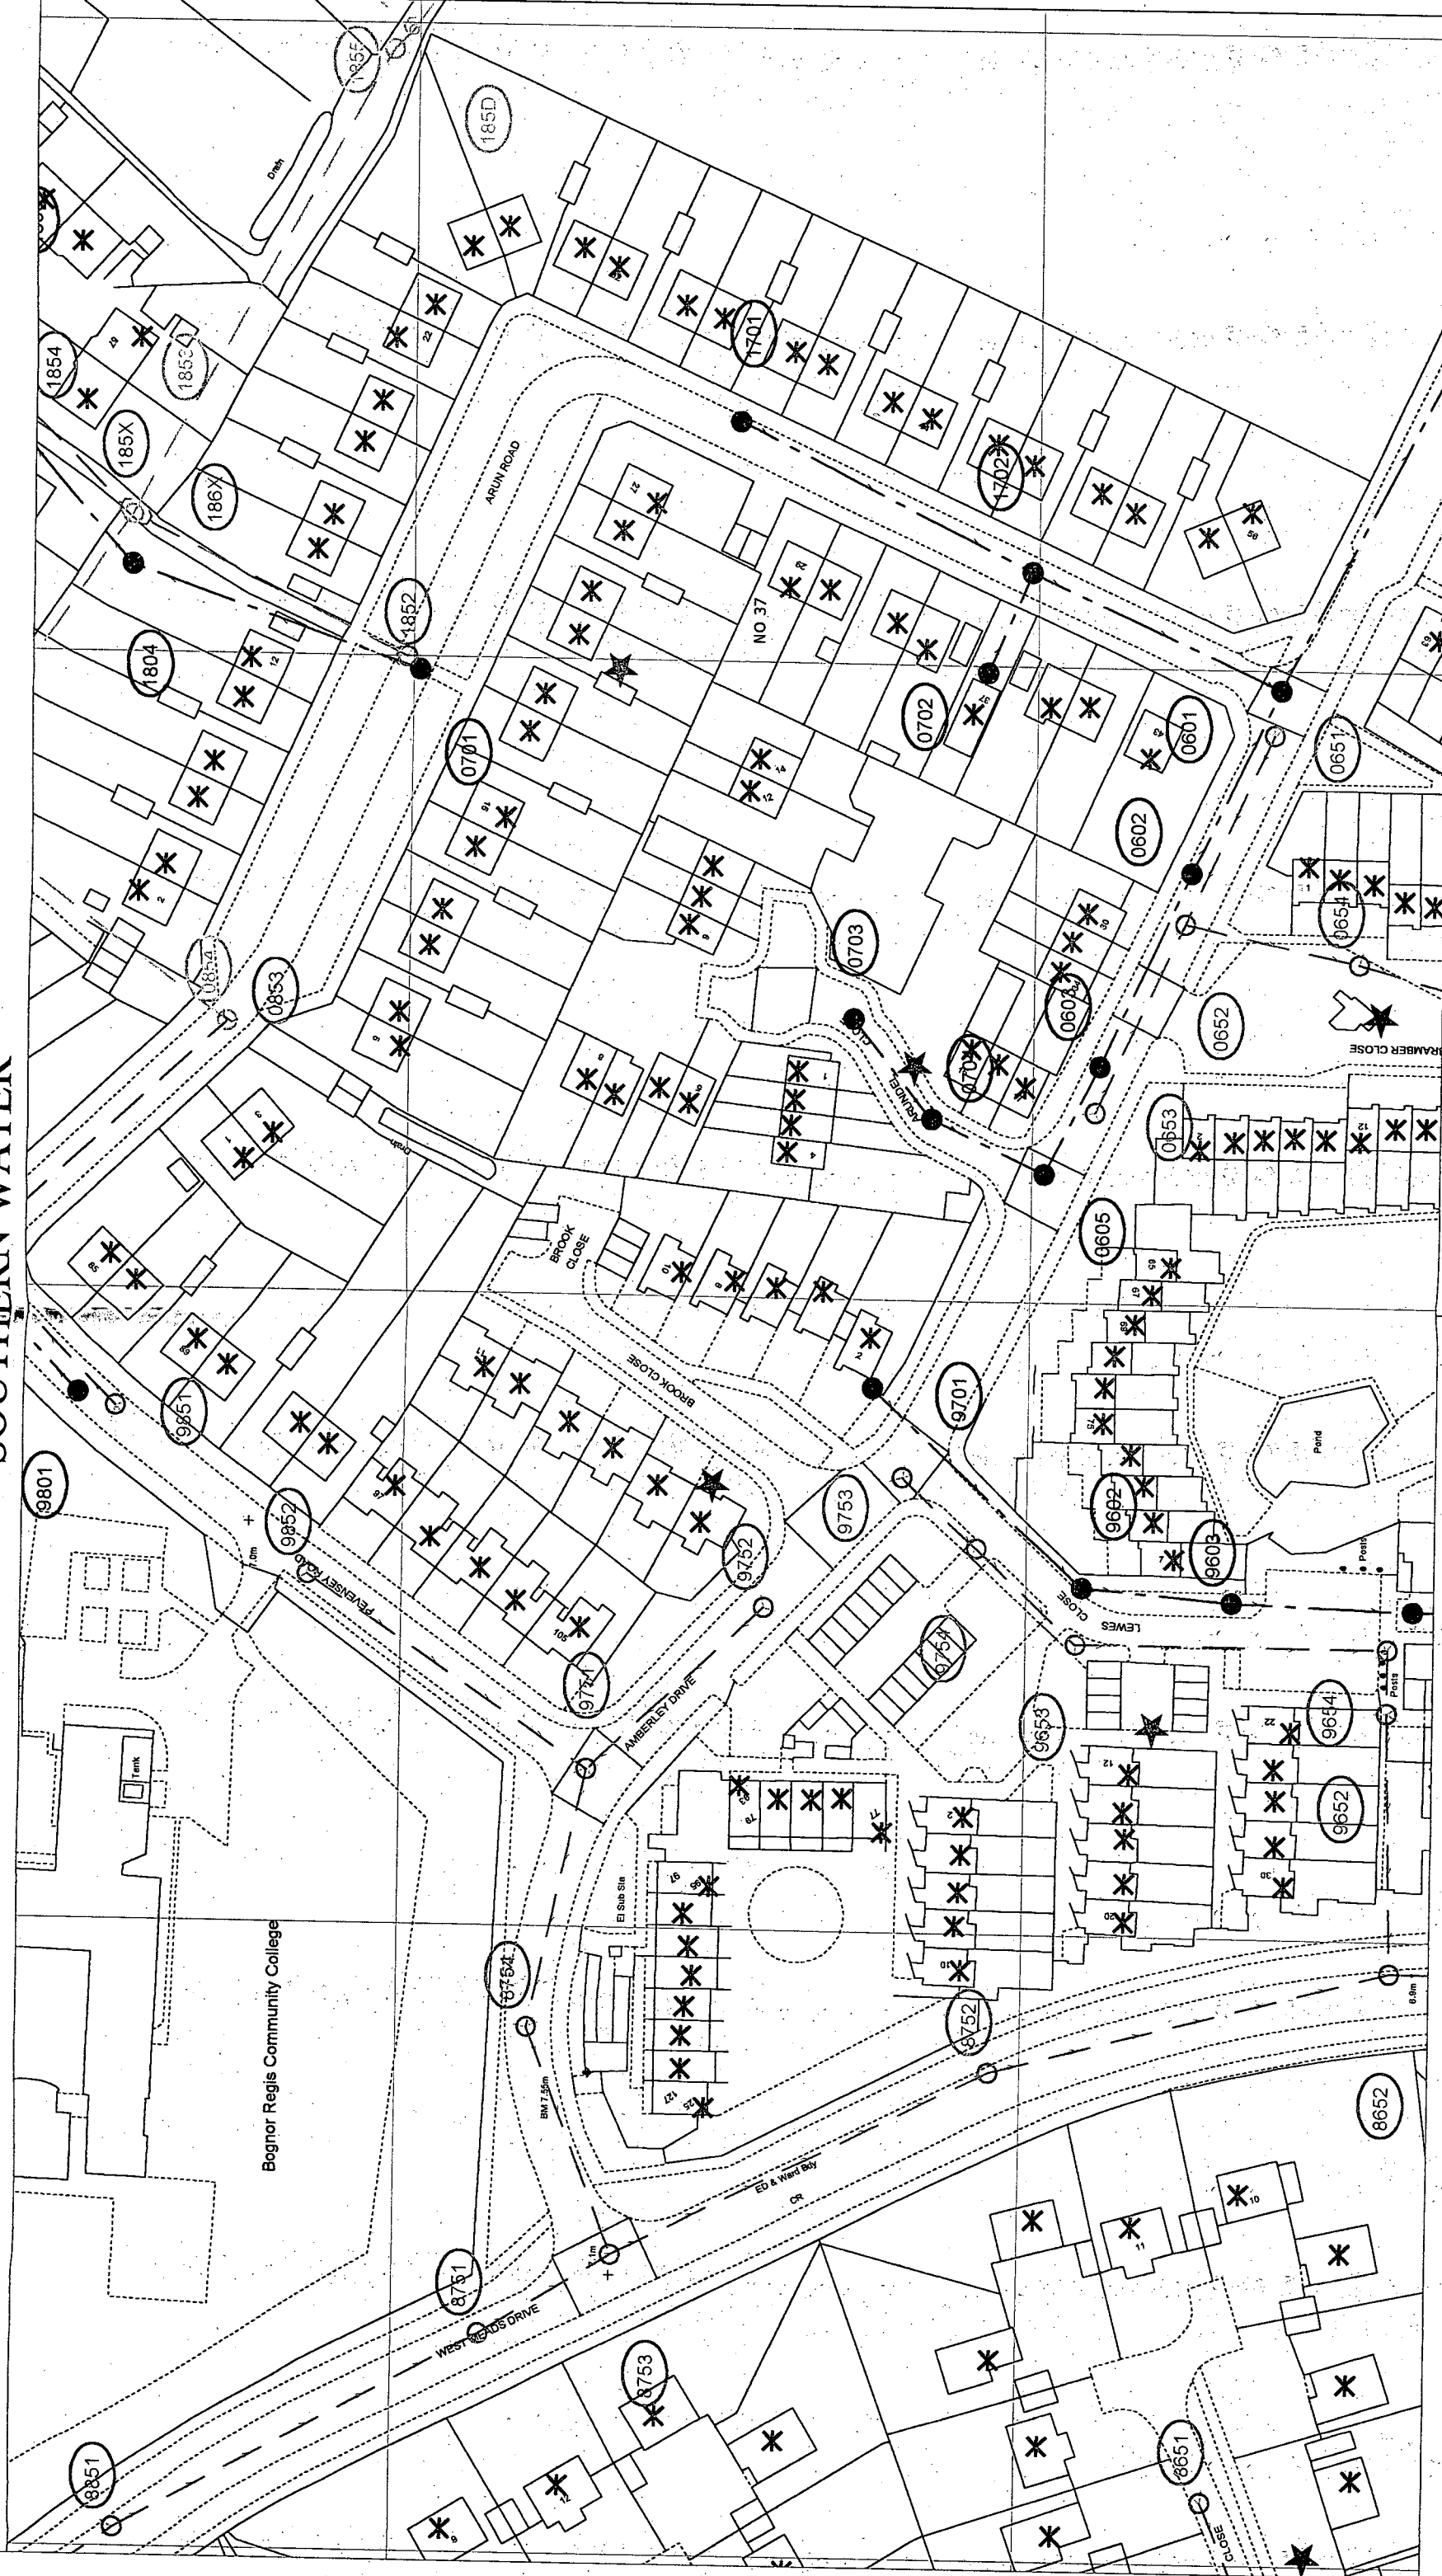

Bognor Regis Community College

ARUN ROAD

NO 37

BROOK CLOSE

BROOK CLOSE

AMBERLEY DRIVE

ED & Ward Bay CR

WEST MEADS DRIVE

RAMBER CLOSE

Pond