


PROPOSED

* drawing for illustrative purposes only *



WEST (FRONT) ELEVATION 1:100

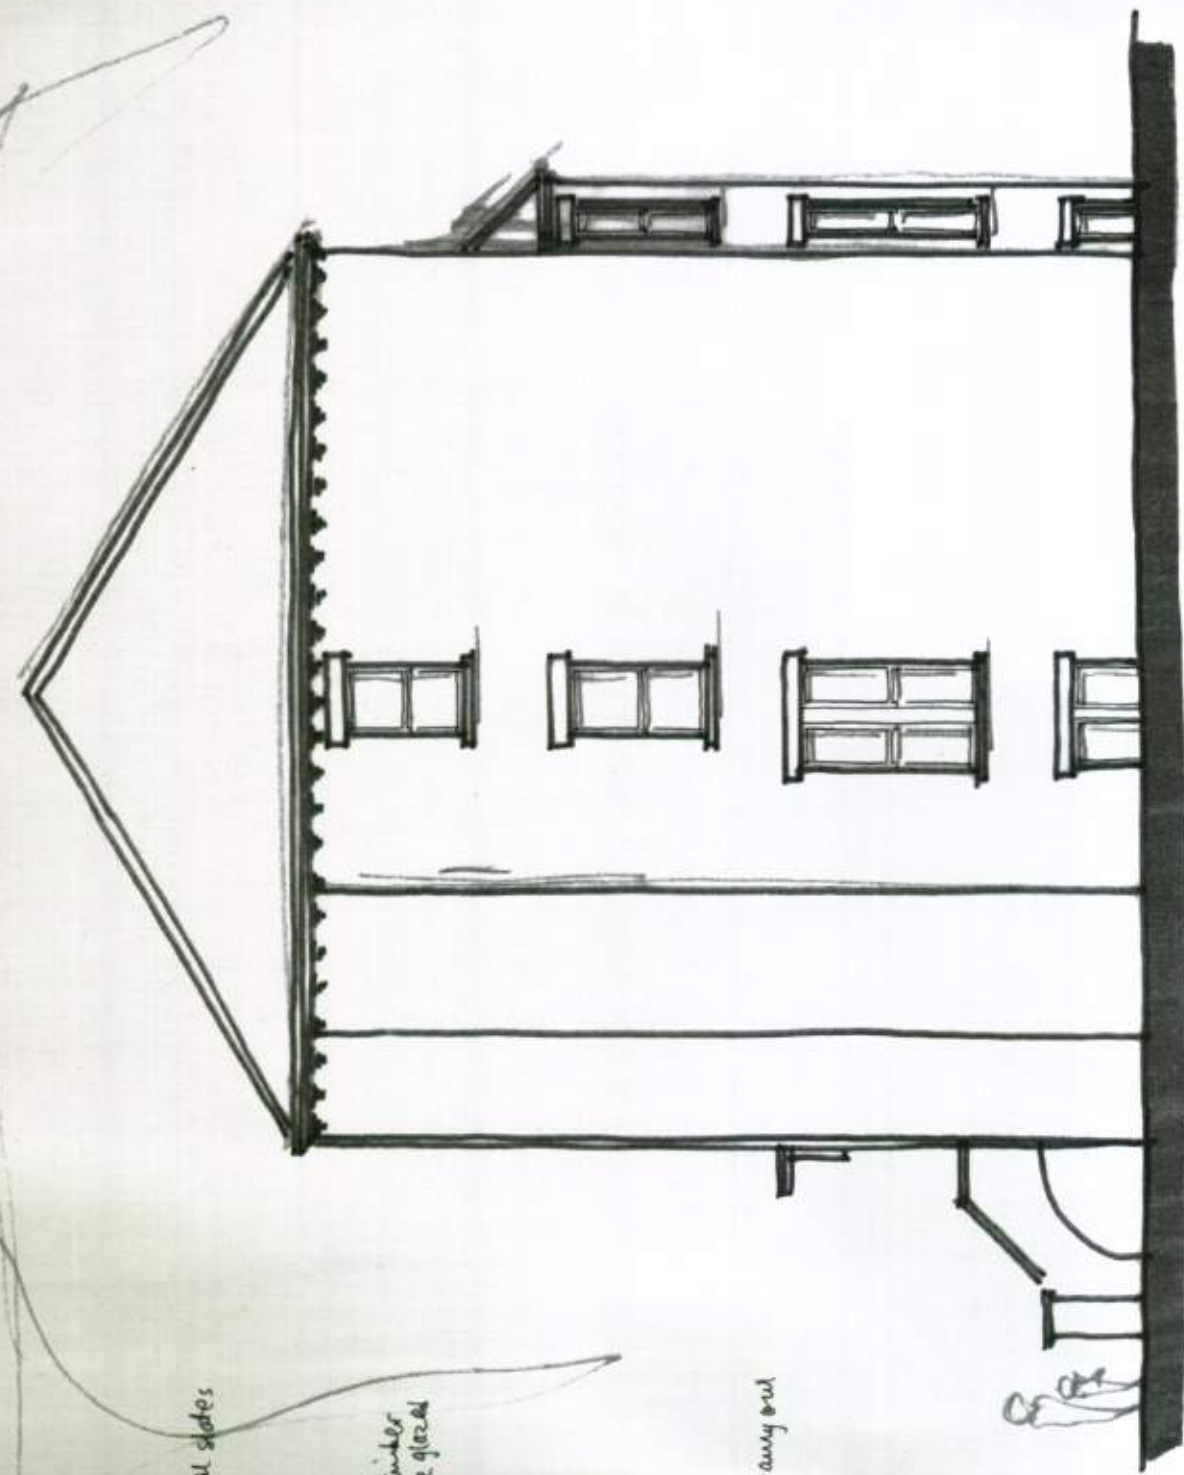

SOUTH

GLENLOGIE, CLARENCE ROAD, BOGNOR REGIS
Proposals 04
May 2011