



PROPOSED

* drawing for illustrative purposes only *

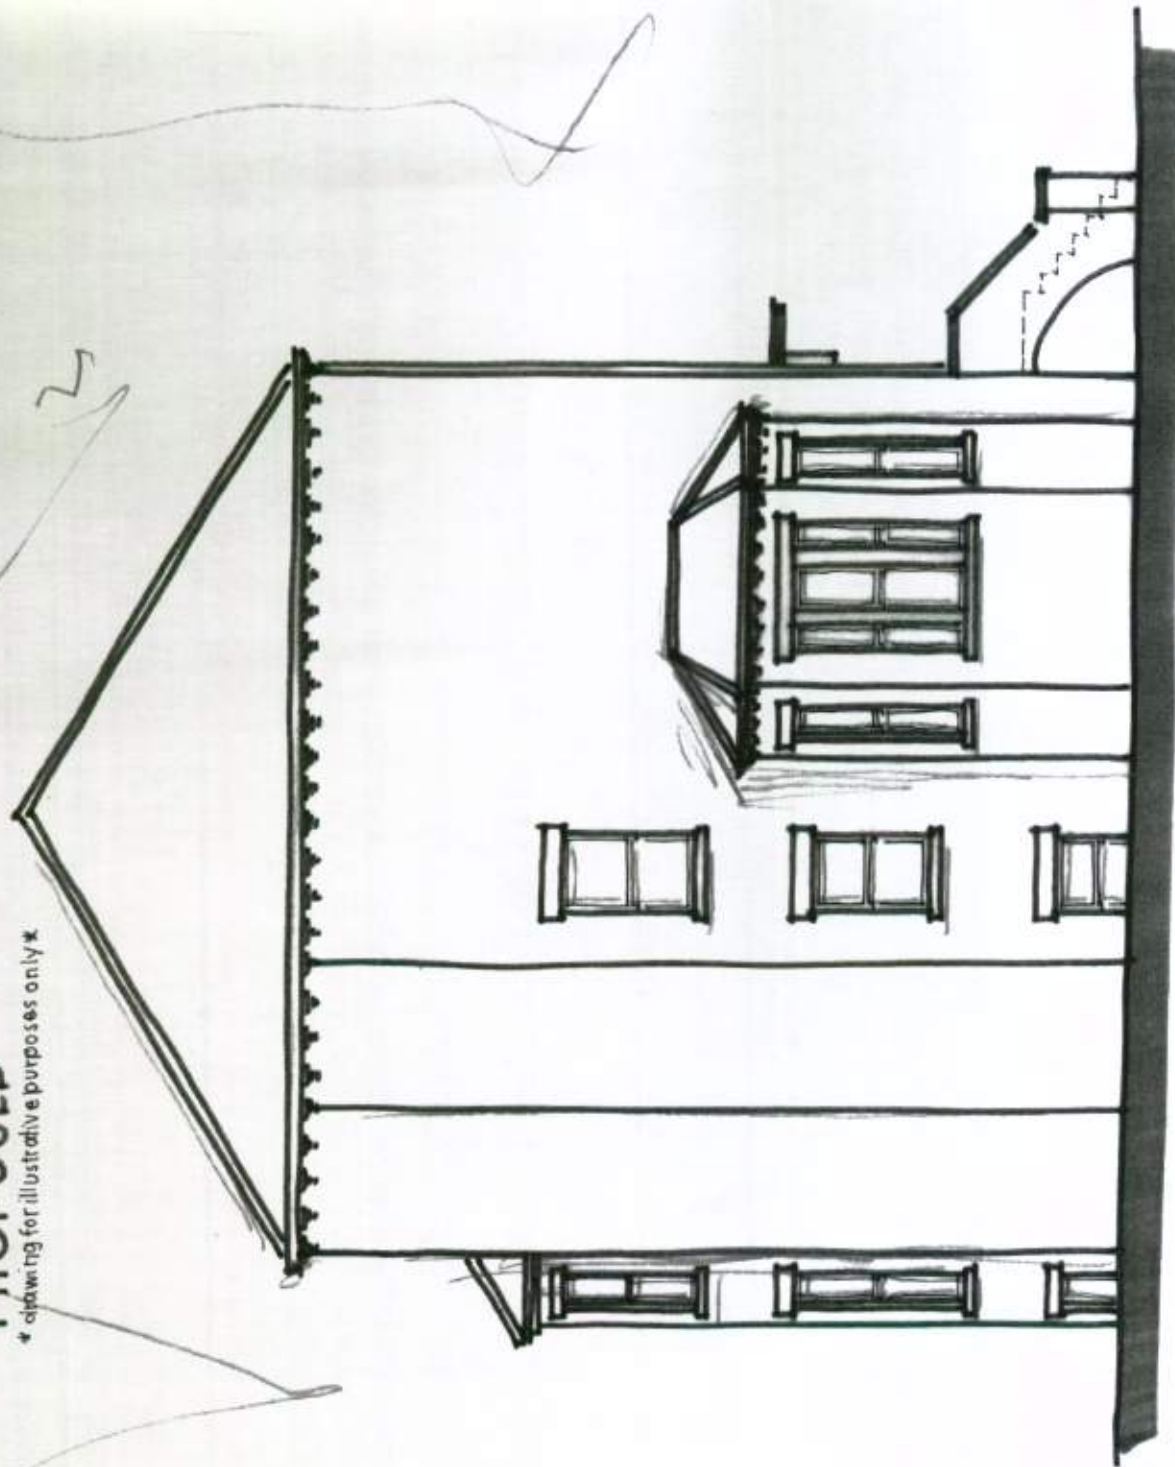

NORTH ELEVATION (onto High Street) 1:100

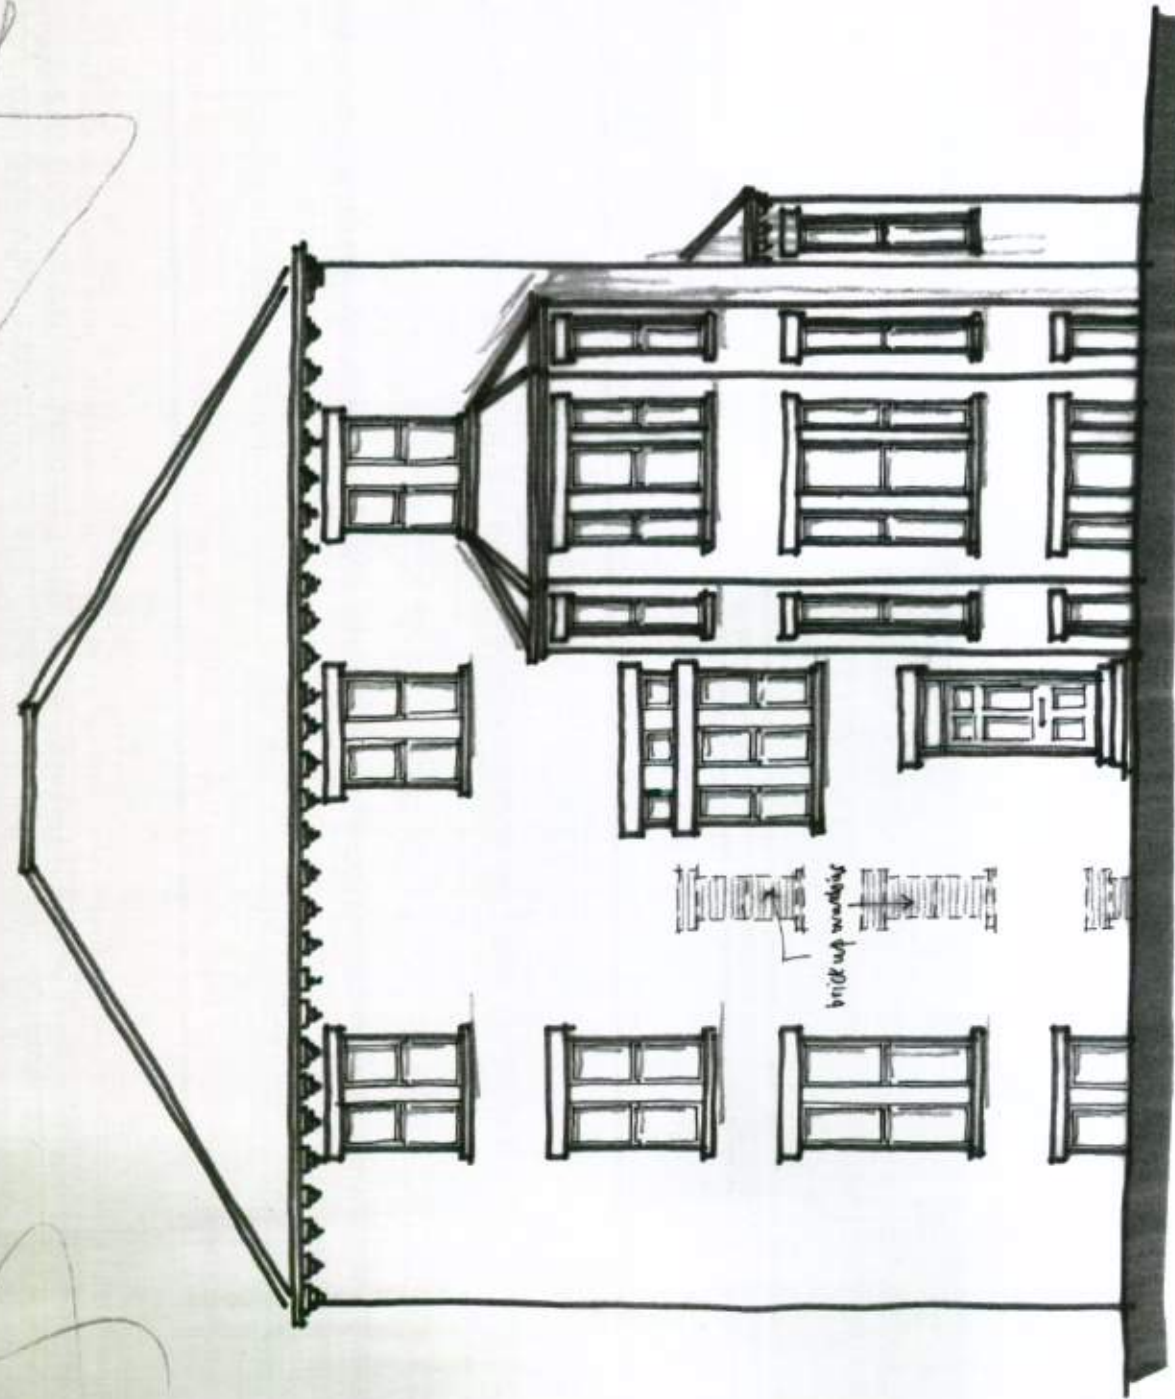

EAST ELEVATION

GLENLOGIE, CLARENCE ROAD, BOGNOR REGIS
Proposals 05
May 2011