


PROPOSED ELEVATION

* drawing for illustrative purposes only *

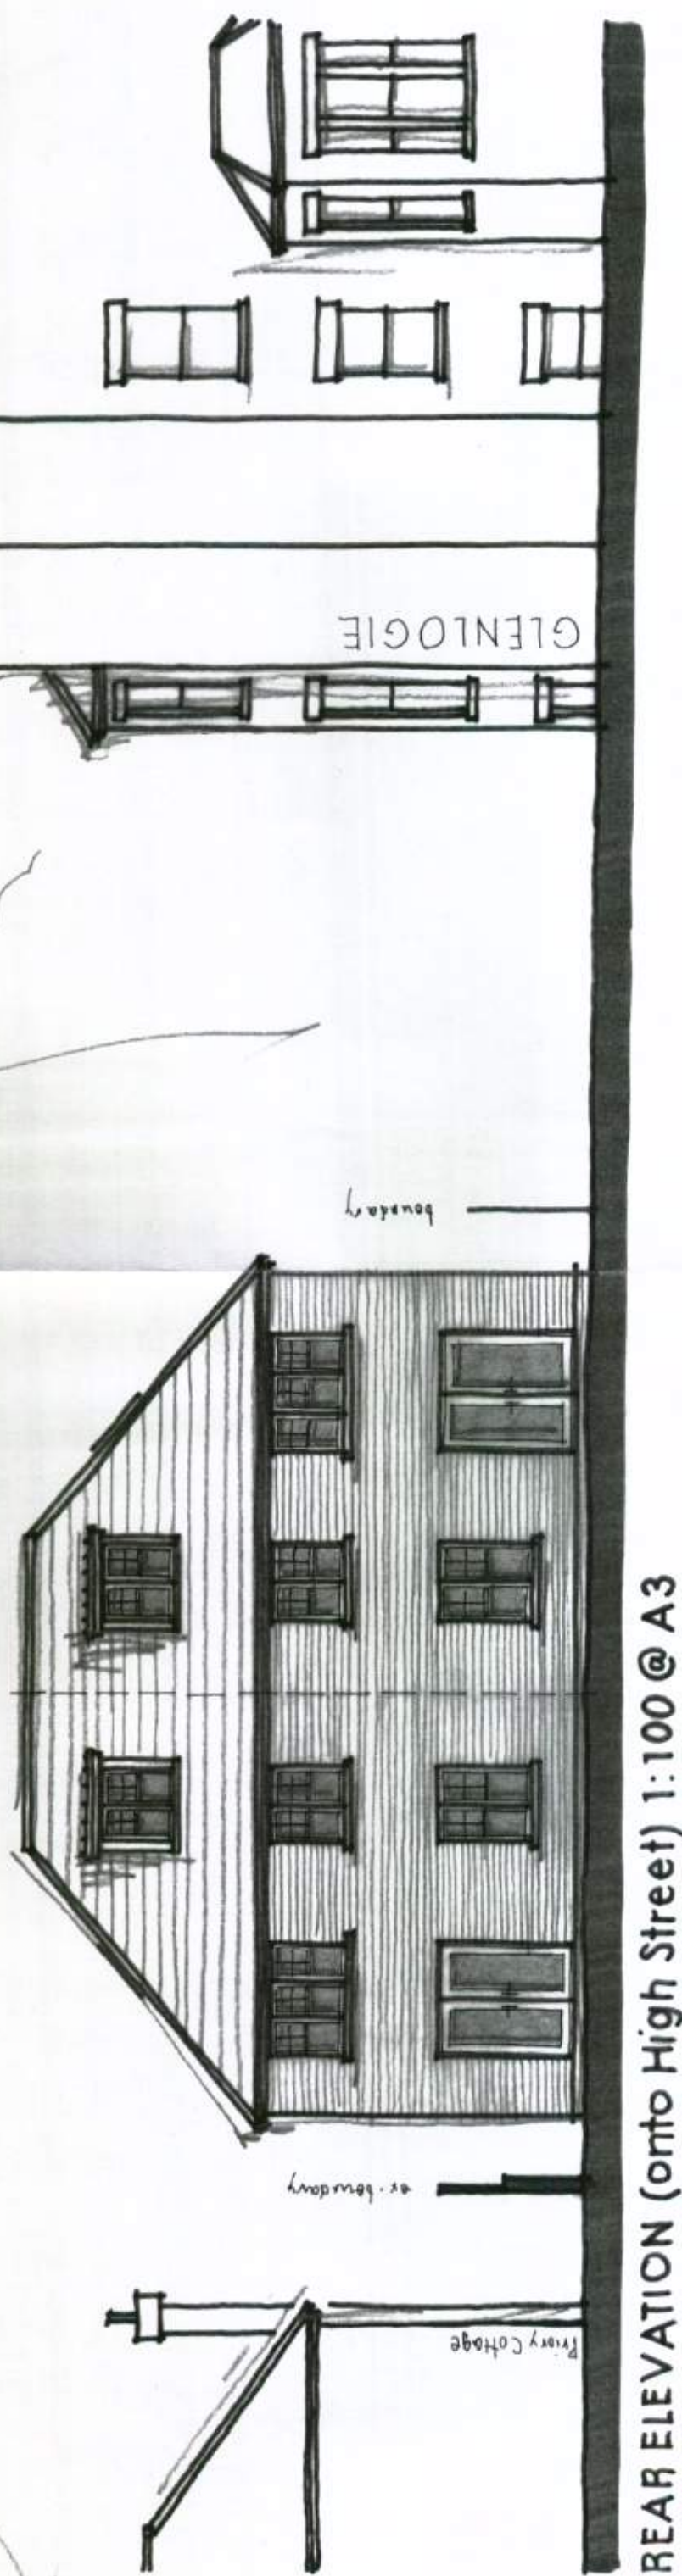

REAR ELEVATION (onto High Street) 1:100 @ A3

Wayne Gander MCIAT
Architectural Technologist
98 Durrington Lane
Worthing
West Sussex BN13 2RQ
Tel/Fax 01903 694817

GLENLOGIE, CLARENCE ROAD, BOGNOR REGIS
Proposals 08
May 2011