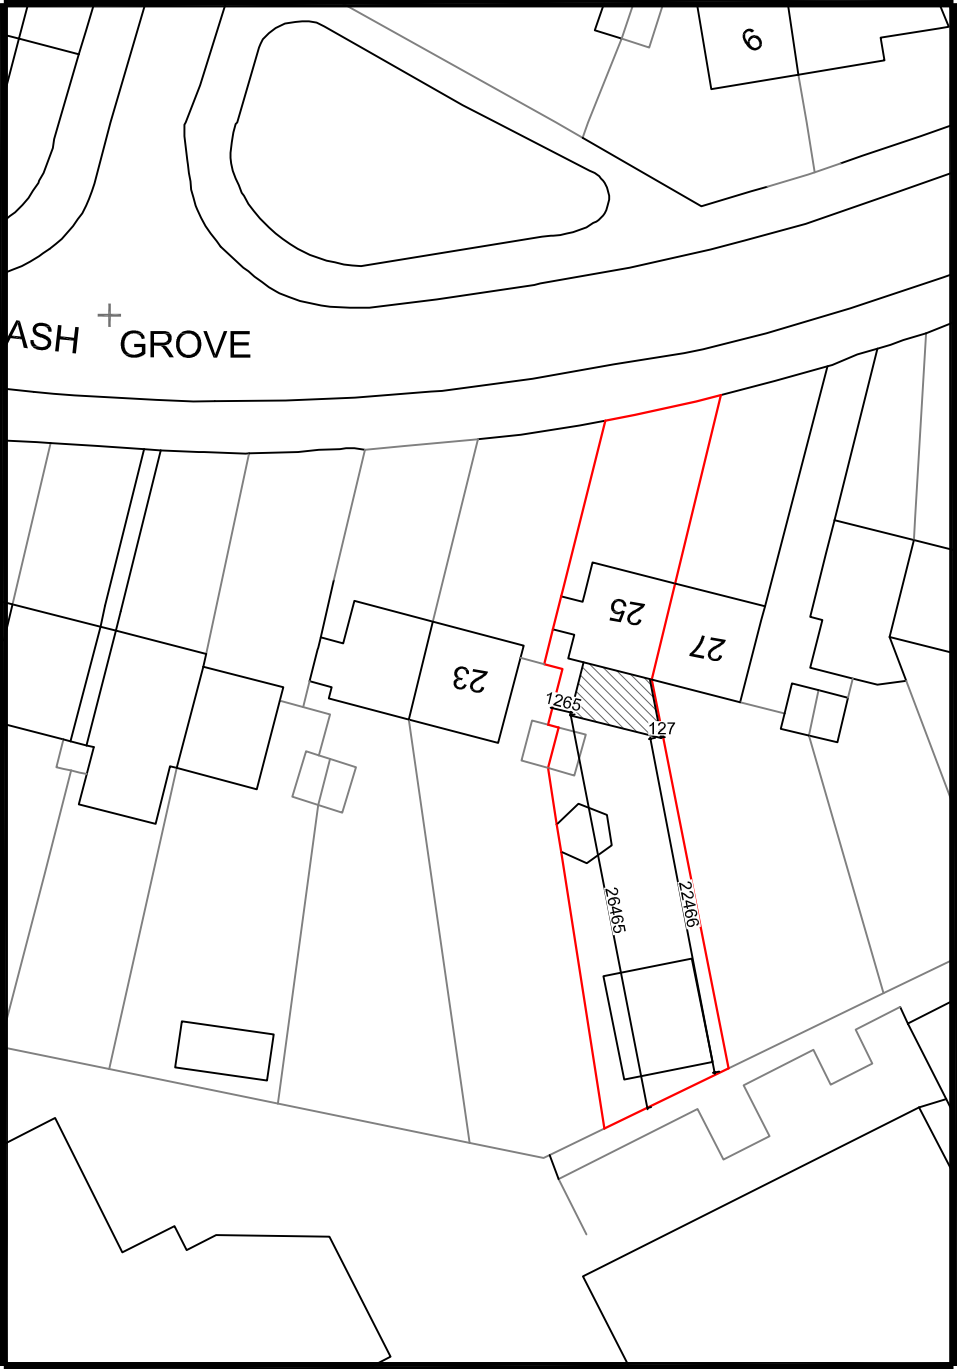


Your Home Plans Ltd
The Rafters, Aldwick Road, Bognor
Regis, West Sussex, PO21 3RN
01243 950581
june@yourhomeplans.co.uk

25 Ash Grove
Bognor Regis
West Sussex
PO22 9JT

Block Plan

Project Number: 25ASH-19
Date: 14th May 2019
Drawn By: Your Home Plans Ltd
Checked By: JEG

Drawing No:
B01 REVA
Scale: 1:500 A3