ARUN DISTRICT COUNCIL BR/148/22/TEL

V 1.8

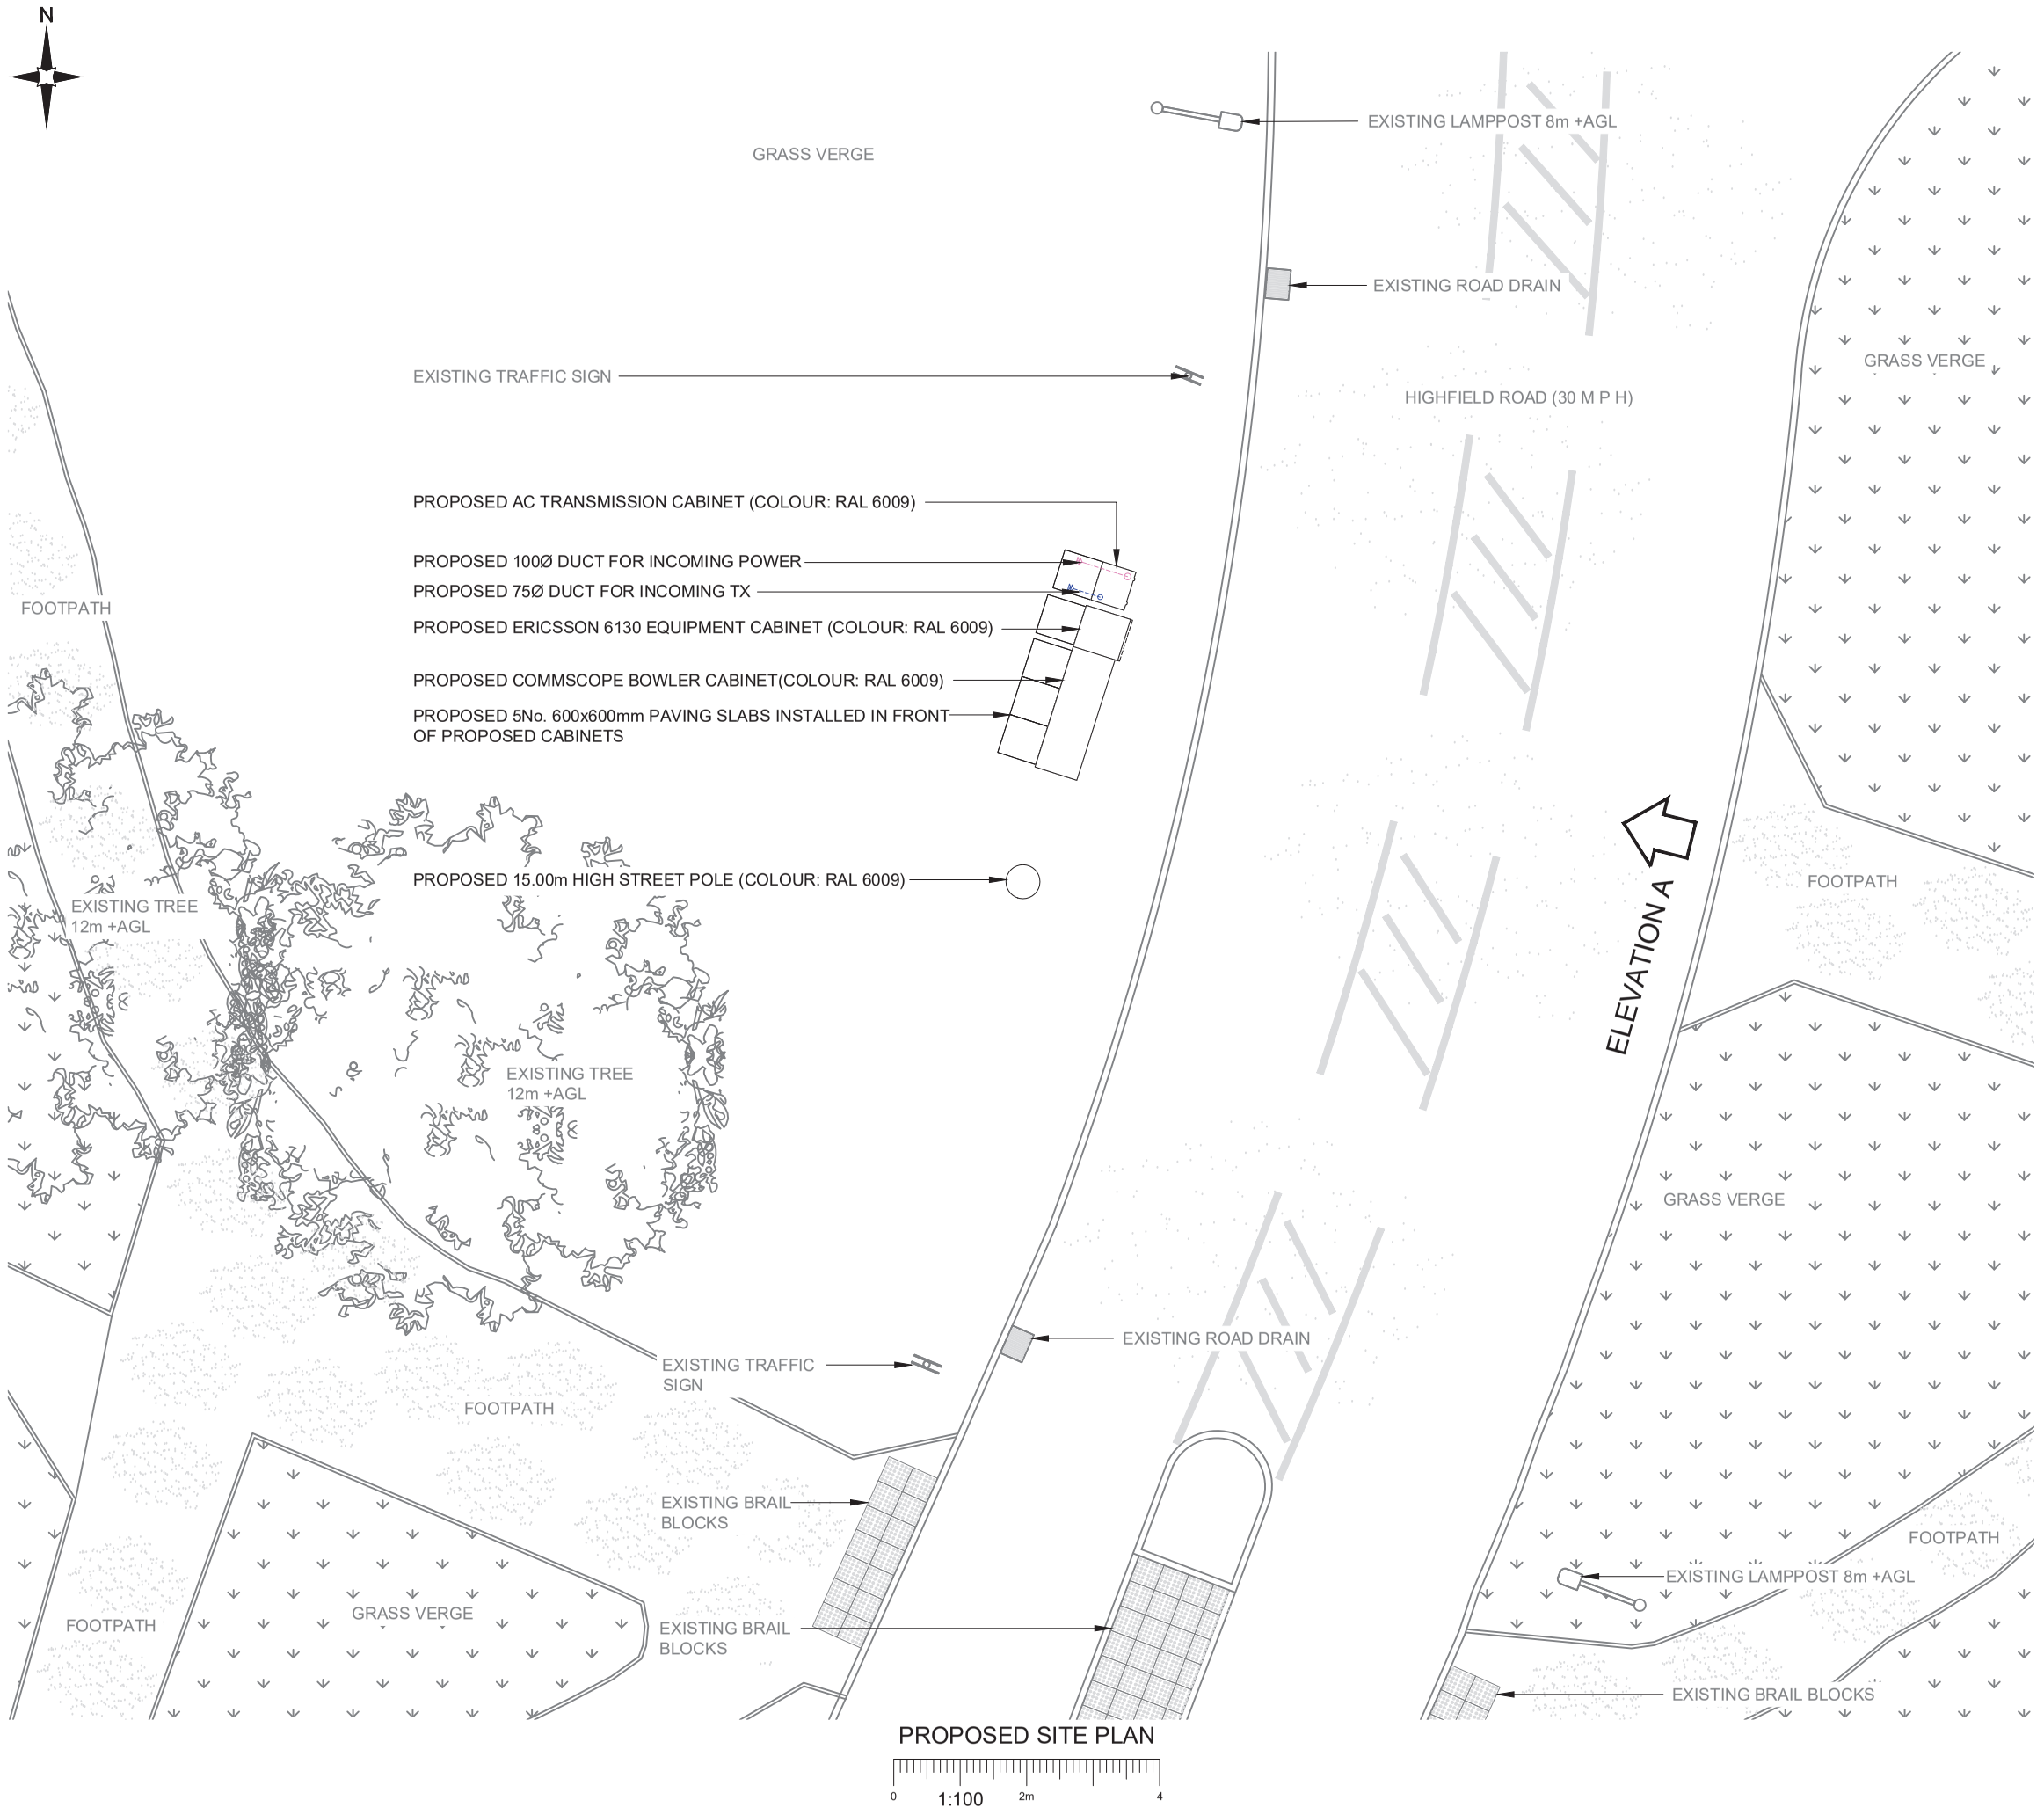

100mm

50mm

10mm

NOTES:

1. ALL DIMENSIONS IN MM UNLESS OTHERWISE NOTED.

REV	MODIFICATION	BY	CH	DATE
A	Issued for Planning	TJP	RWB	07.06.22

CK Hutchison Networks (UK) Limited

450 Longwater Avenue,
Green Park,
Reading,
RG2 6GF

Design Consultant & Principal Contractor:

Great British Communications
Lapwing House, Block 3 Forward Point,
Tan House Lane, Widnes, Cheshire, WA8 0SL
t. 44 (0)151 420 4128
www.gbcservices.co.uk

Site Name:
HIGHFIELD ROAD

3UK Nominal ID:
ARN21526

Address:
HIGHFIELD ROAD
BOGNOR REGIS
WEST SUSSEX
PO22 8PH

Title:
215 PROPOSED SITE PLAN

Project:
UNILATERAL SW

Purpose of Issue:
PLANNING

MBNL/TM/H3G Cell ID:
ARN075/86095/PO0870

Drawing No:
ARN21526_ARN075_86095_PO0870_GA_REV_A

Issue:
A