
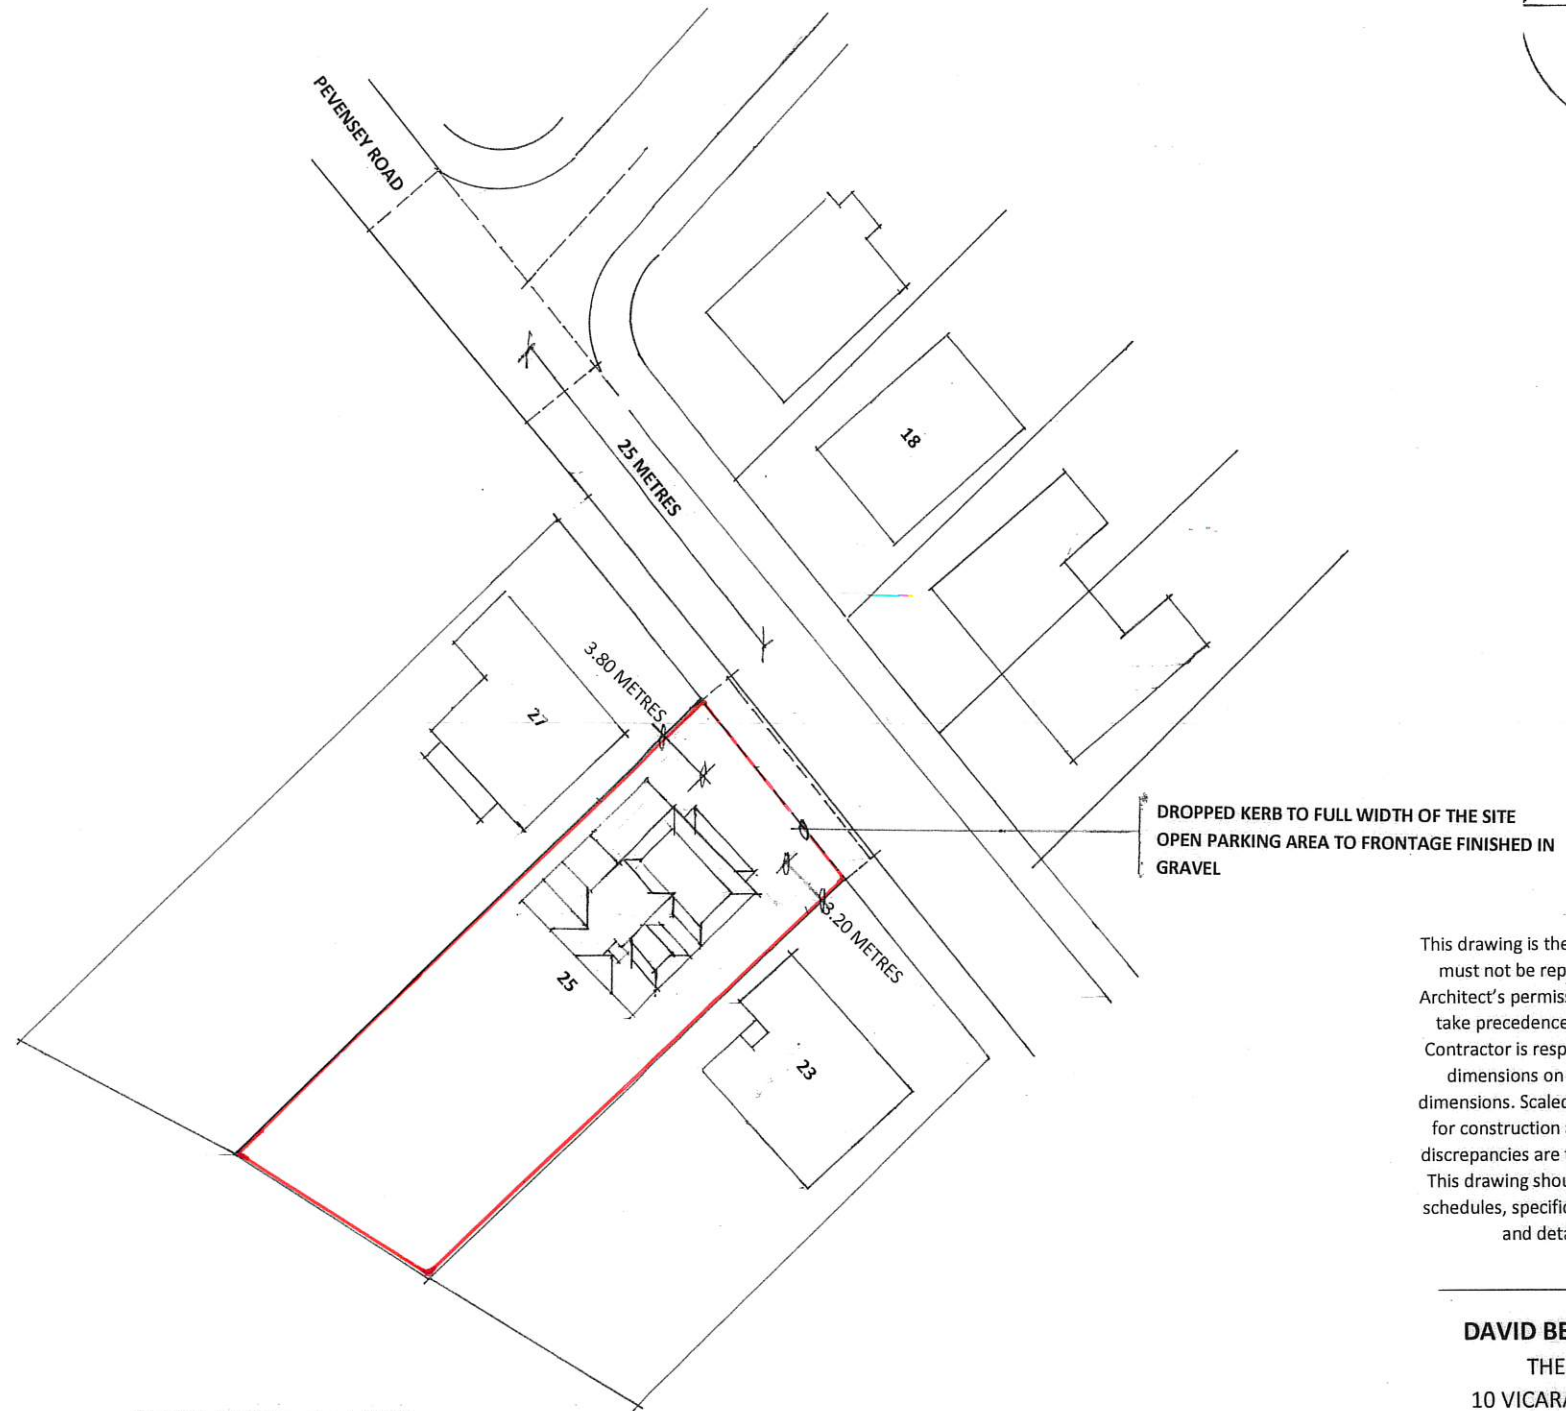


LOCATION PLAN scale 1/1250
APPLICATION SITE EDGED RED

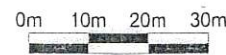

BLOCK PLAN scale 1/500
APPLICATION SITE EDGED RED

This drawing is the copyright of the Architect and must not be reproduced or used without the Architect's permission. Figured dimensions are to take precedence over scaled dimensions. The Contractor is responsible for checking all figured dimensions on drawings against actual site dimensions. Scaled dimensions are not to be used for construction and setting out purposes. Any discrepancies are to be reported to the Architect. This drawing should be read in conjunction with schedules, specifications and engineers drawings and details where applicable.

DAVID BENNETT ARCHITECT

THE OLD COTTAGE
10 VICARAGE LANE, FELPHAM
WEST SUSSEX PO22 7EA
01243 866279 and 07932 757144
Email:davidkbennett47@gmail.com

CLIENT

MR AND MRS A RODWELL

PROJECT

**ALTERATIONS AND EXTENSIONS
25 PEVENSEY ROAD
BOGNOR REGIS PO21 5NS**

DRAWING TITLE

LOCATION AND BLOCK PLANS

SCALE

1/1250 AND 1/500 at A3

REFERENCE

11281.30A