


C.R.BARROW & ASSOCIATES LTD

STRUCTURAL & ARCHITECTURAL TECHNICIANS.

DATE: 7/7/77

SHEET: 1

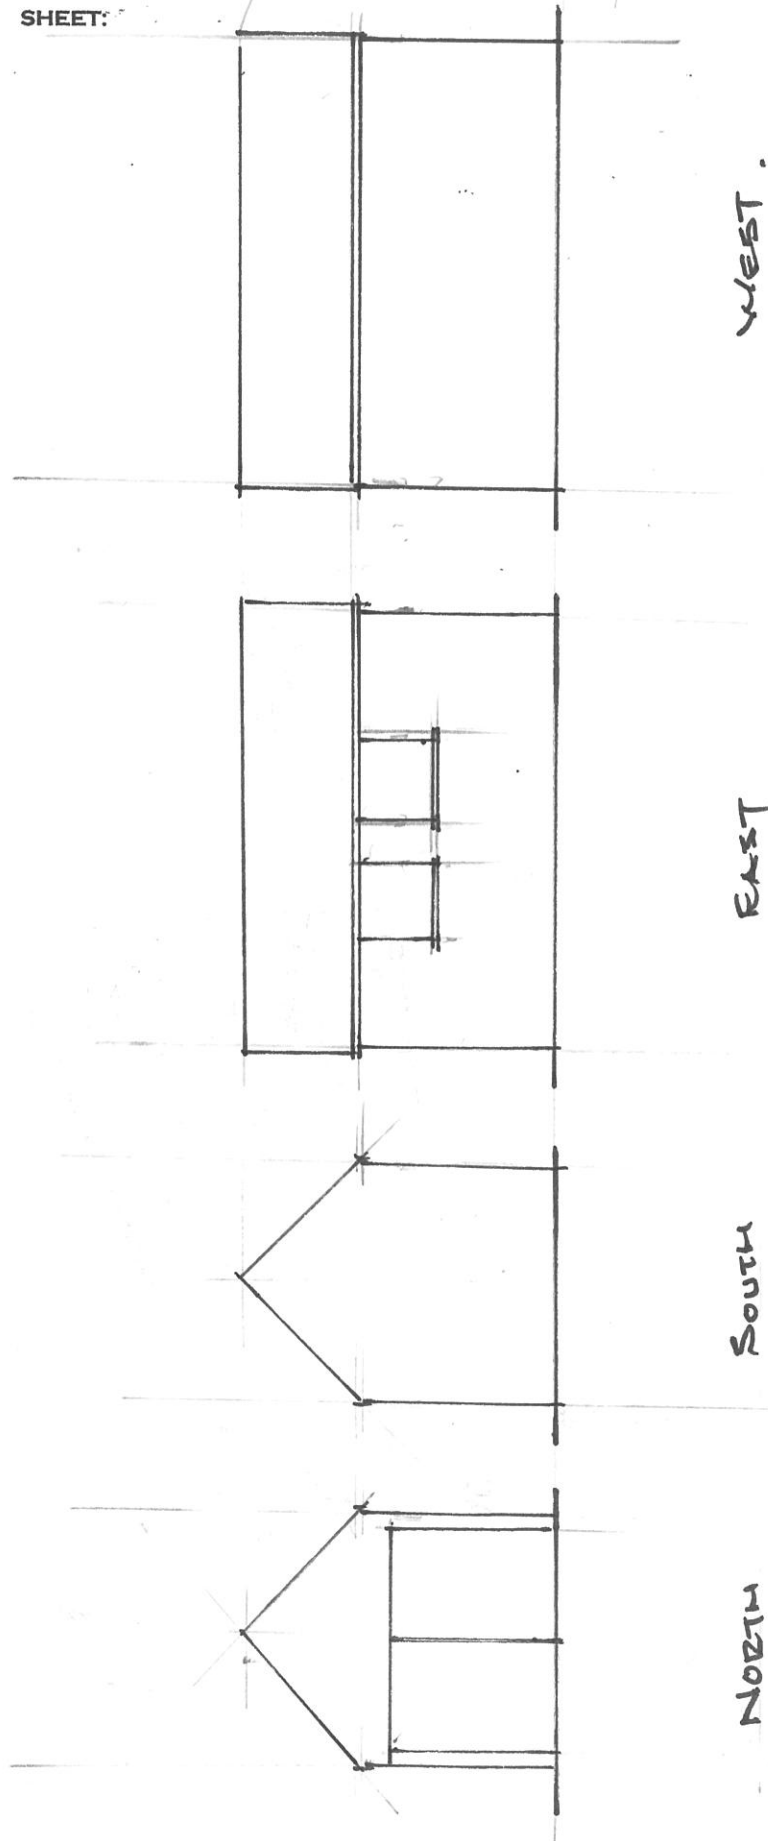

ELEVATIONS AS EXISTING 1:100 @ A4.

0 1 2 3 4 5.

PROPOSED ANNEX. - 9A STOCKER ROAD, BOAROE, PERIS.