


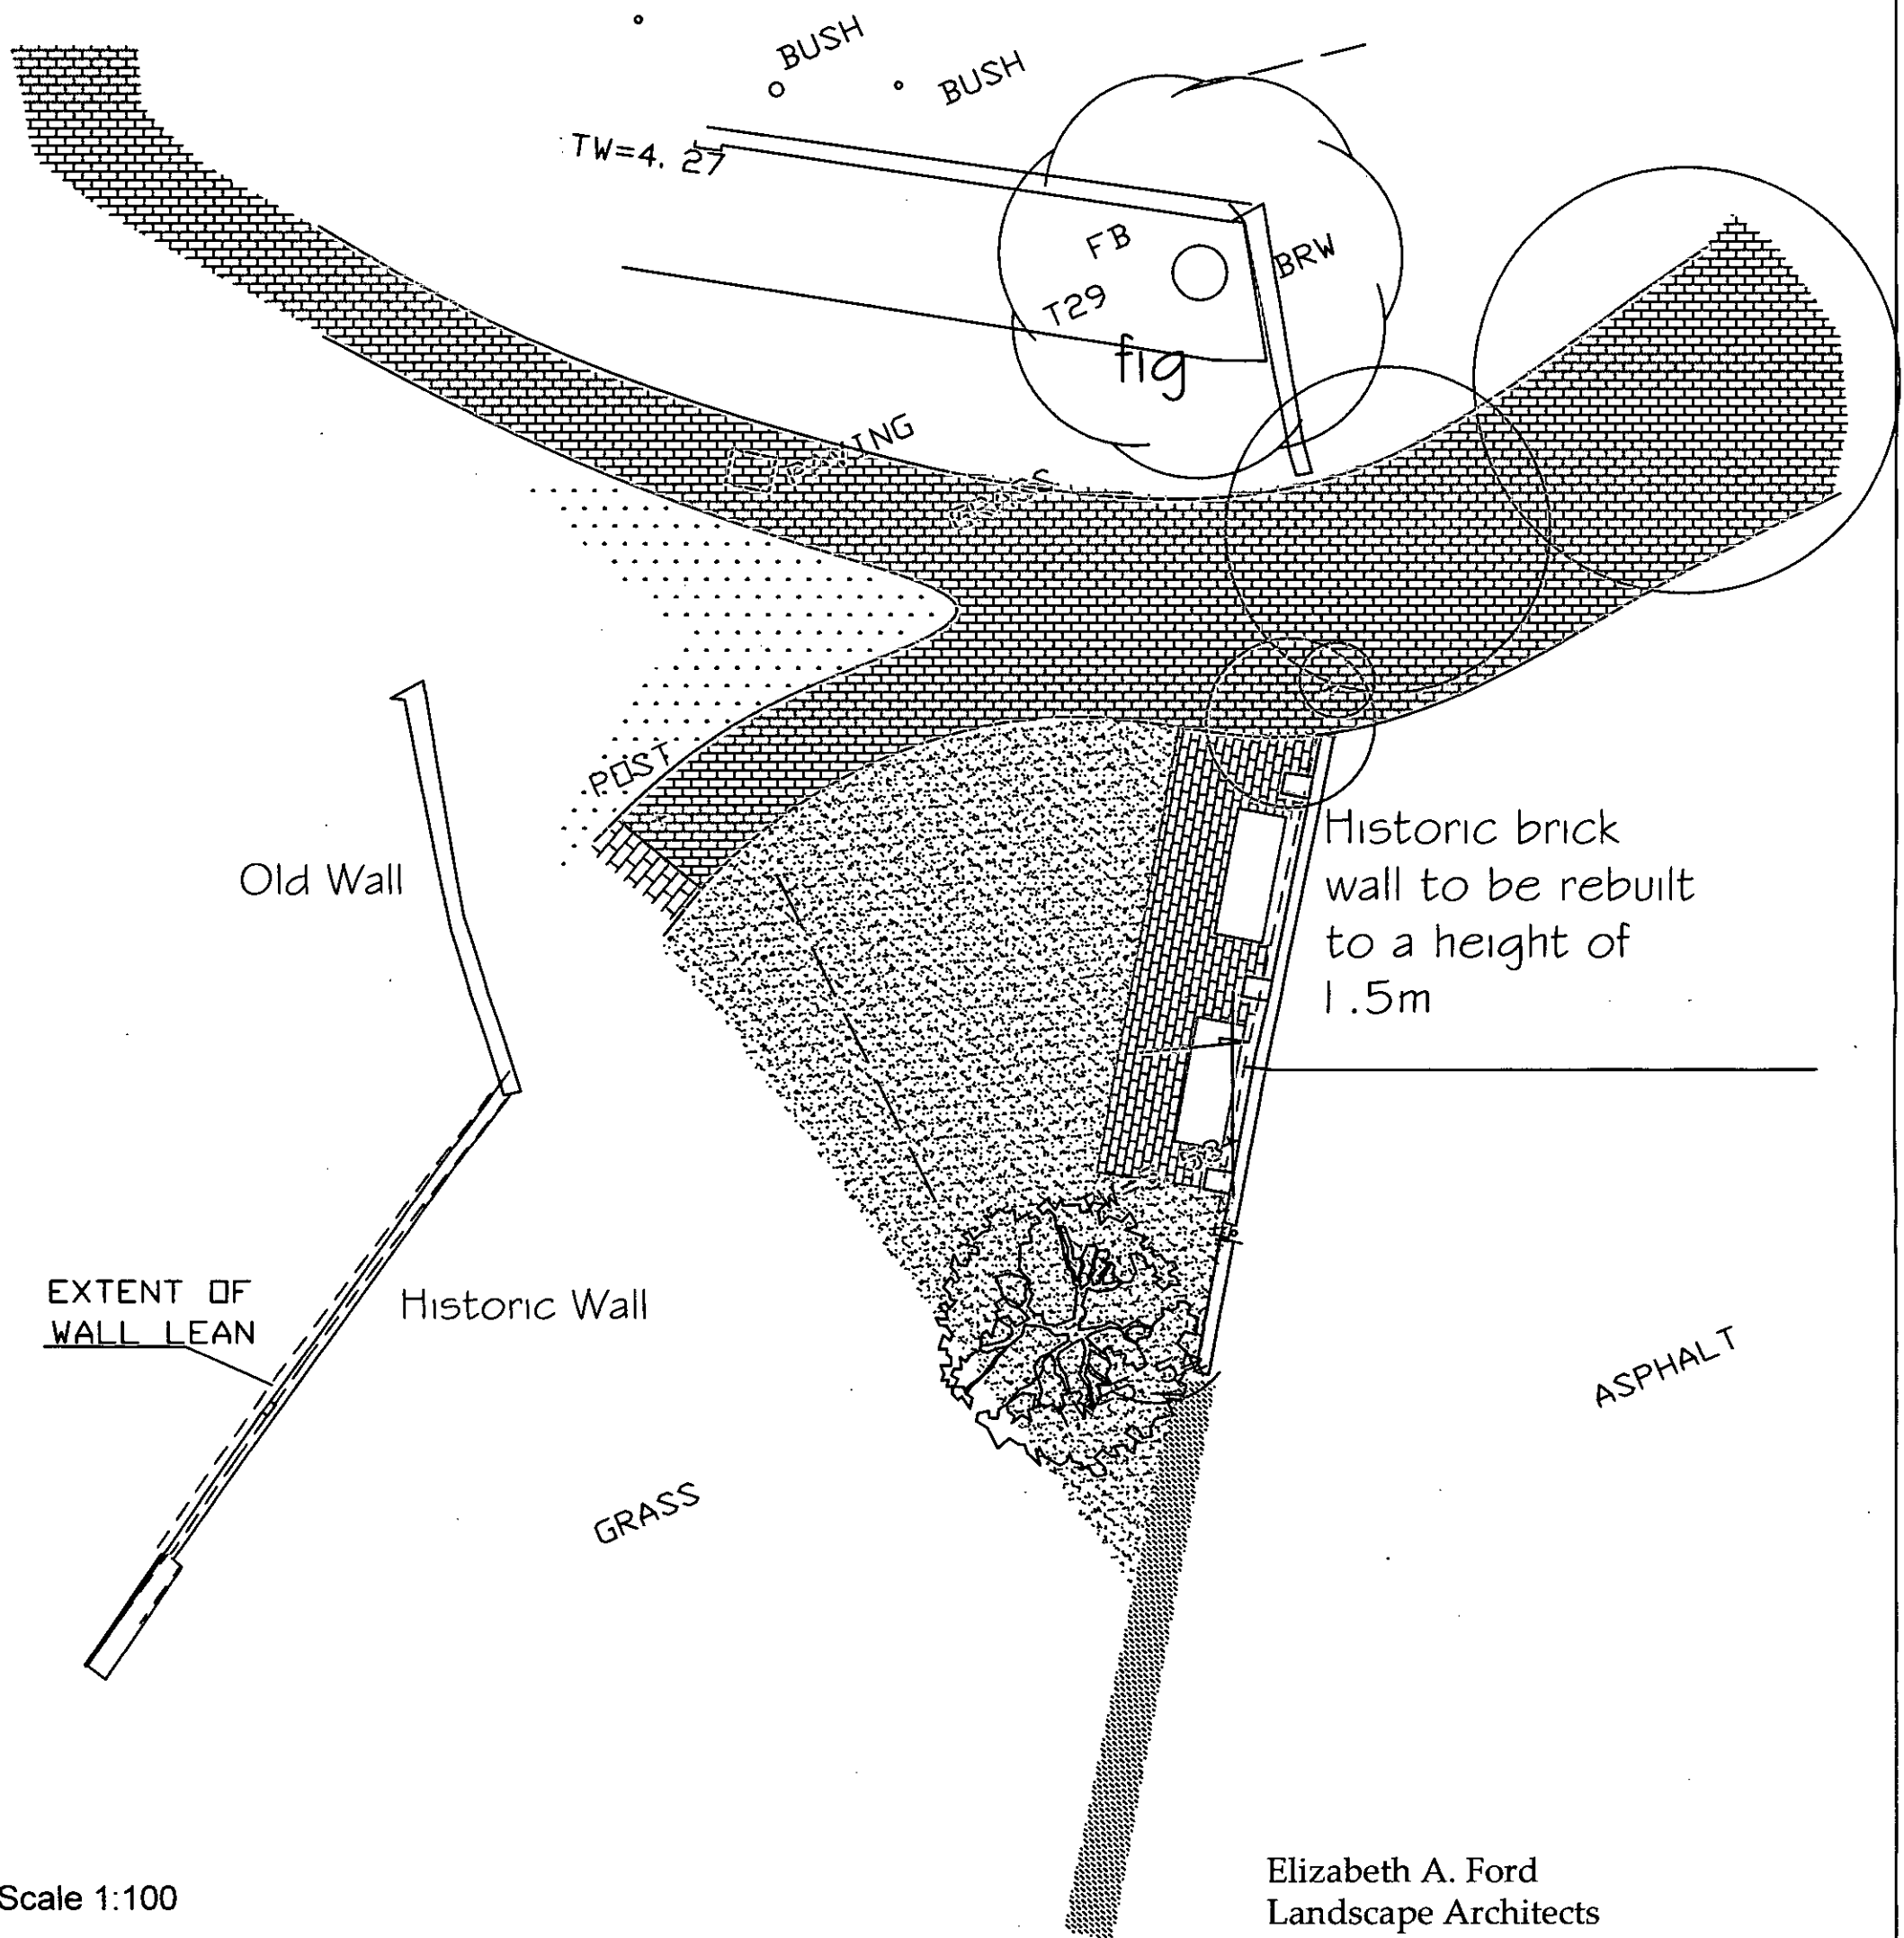

Scale 1:100

Dome Building, University of Chichester Replacement Wall

Drawing No: AR/Inst/102.4

Elizabeth A. Ford
Landscape Architects
31 The Mallards
Langstone
Havant
Hampshire PO9 1SS
e-mail: lizford@landscape-architects.net
Tel: 02392 711970