



BR/150/12 + BR/151/12/L

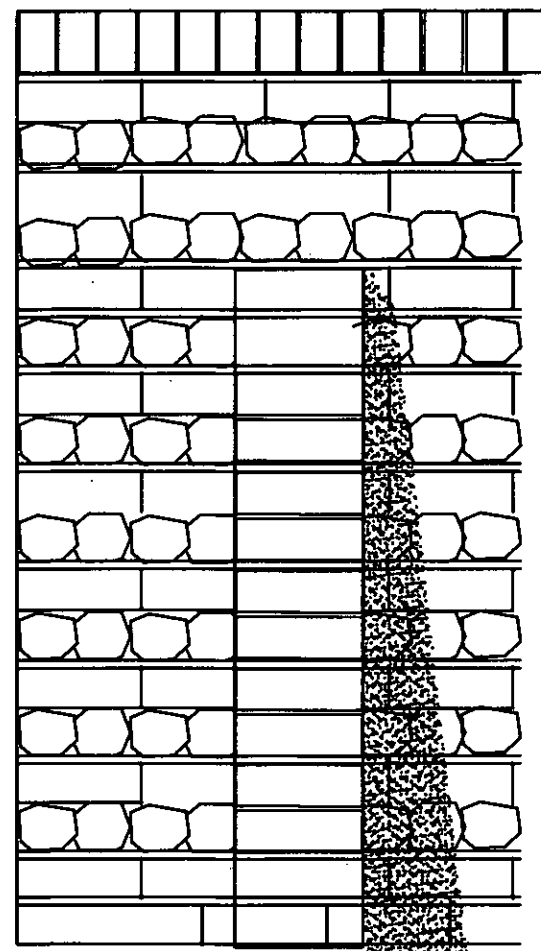

**Elevation with
buttress**
337mm wide
reducing to
75mm

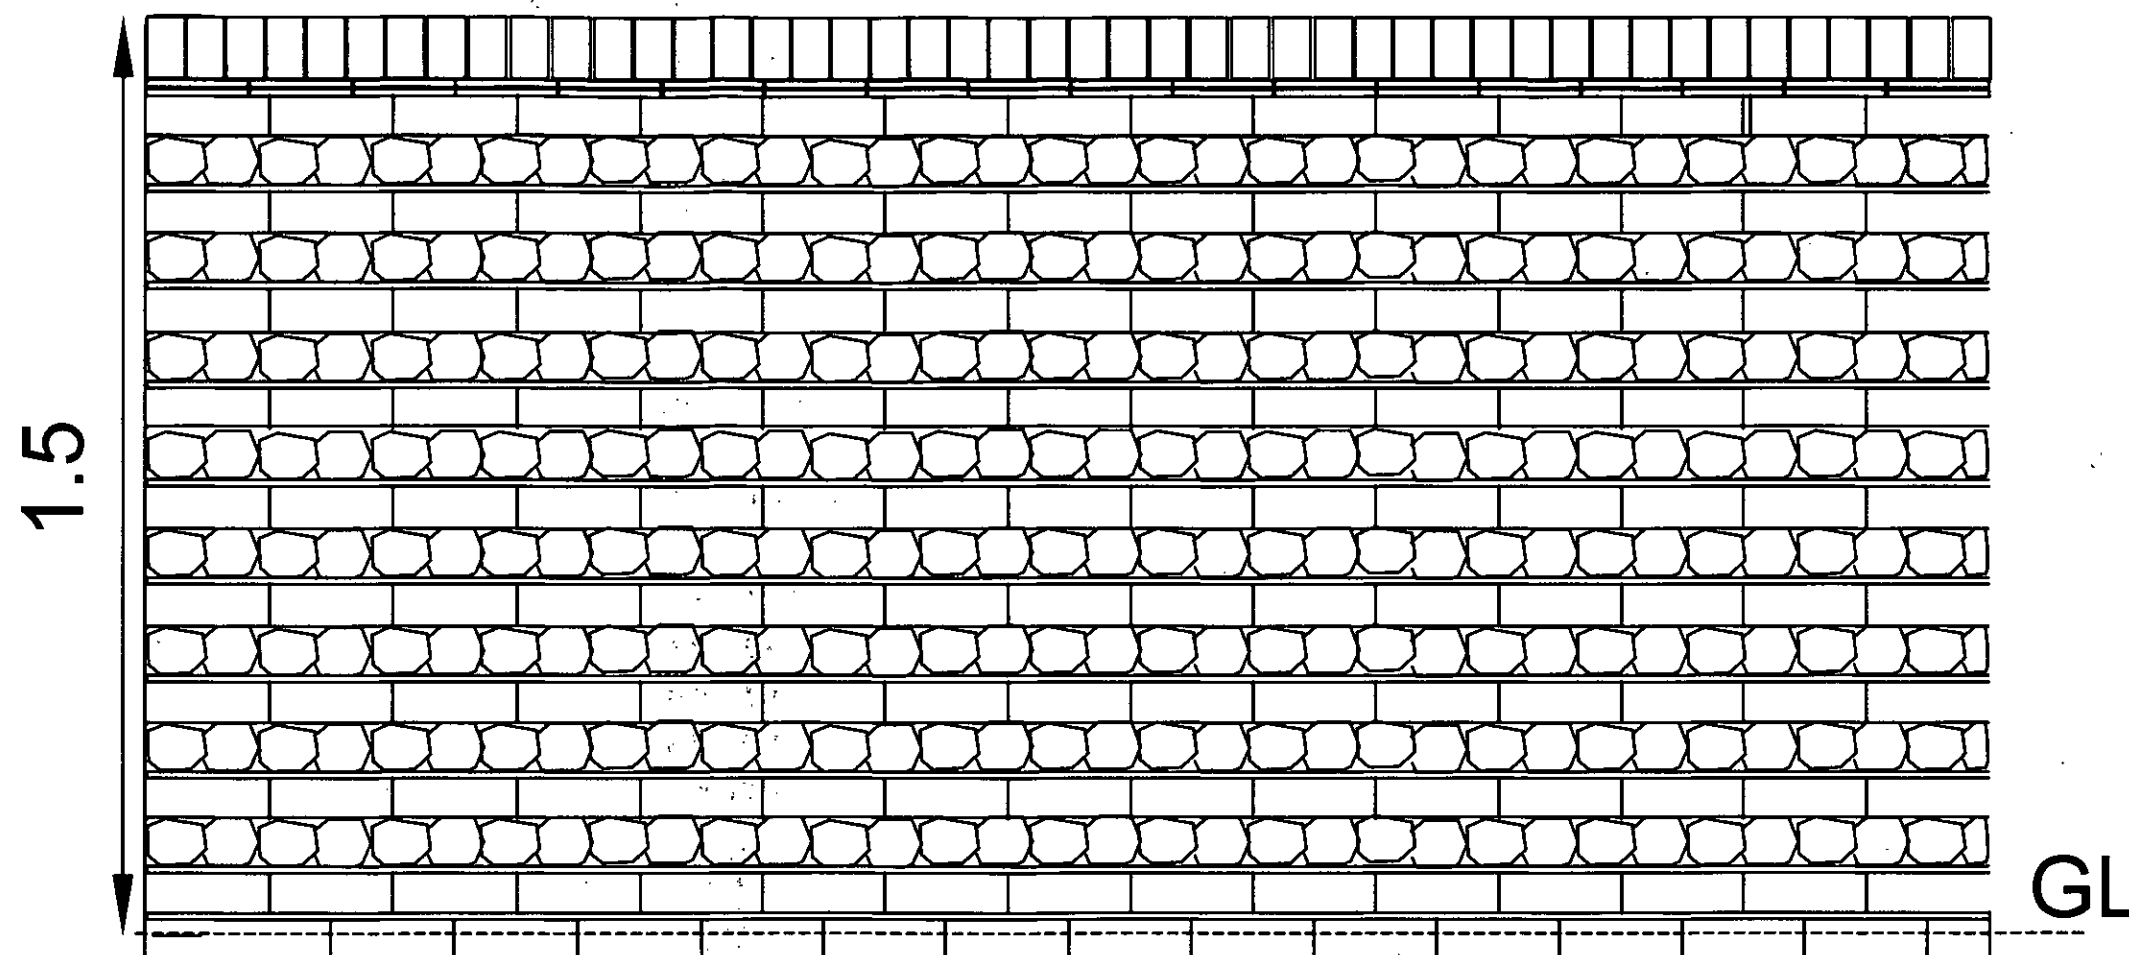

Wall: 450x450 concrete foundation, wall rebuilt as
existing with alternate rows of brick and pebble flint tile
creasing to top below brick coping.

Elizabeth A. Ford Tel: 02392 711970
Landscape Architects Fax: 02392 711971
31 The Mallards
Langstone
Havant
Hampshire PO9 1SS
e-mail: lizford@landscape-architects.net

Dome Building, University of Chichester
Wall Elevation

Scale: 1: 125

DRAWING NO: AR/mst/102.3