


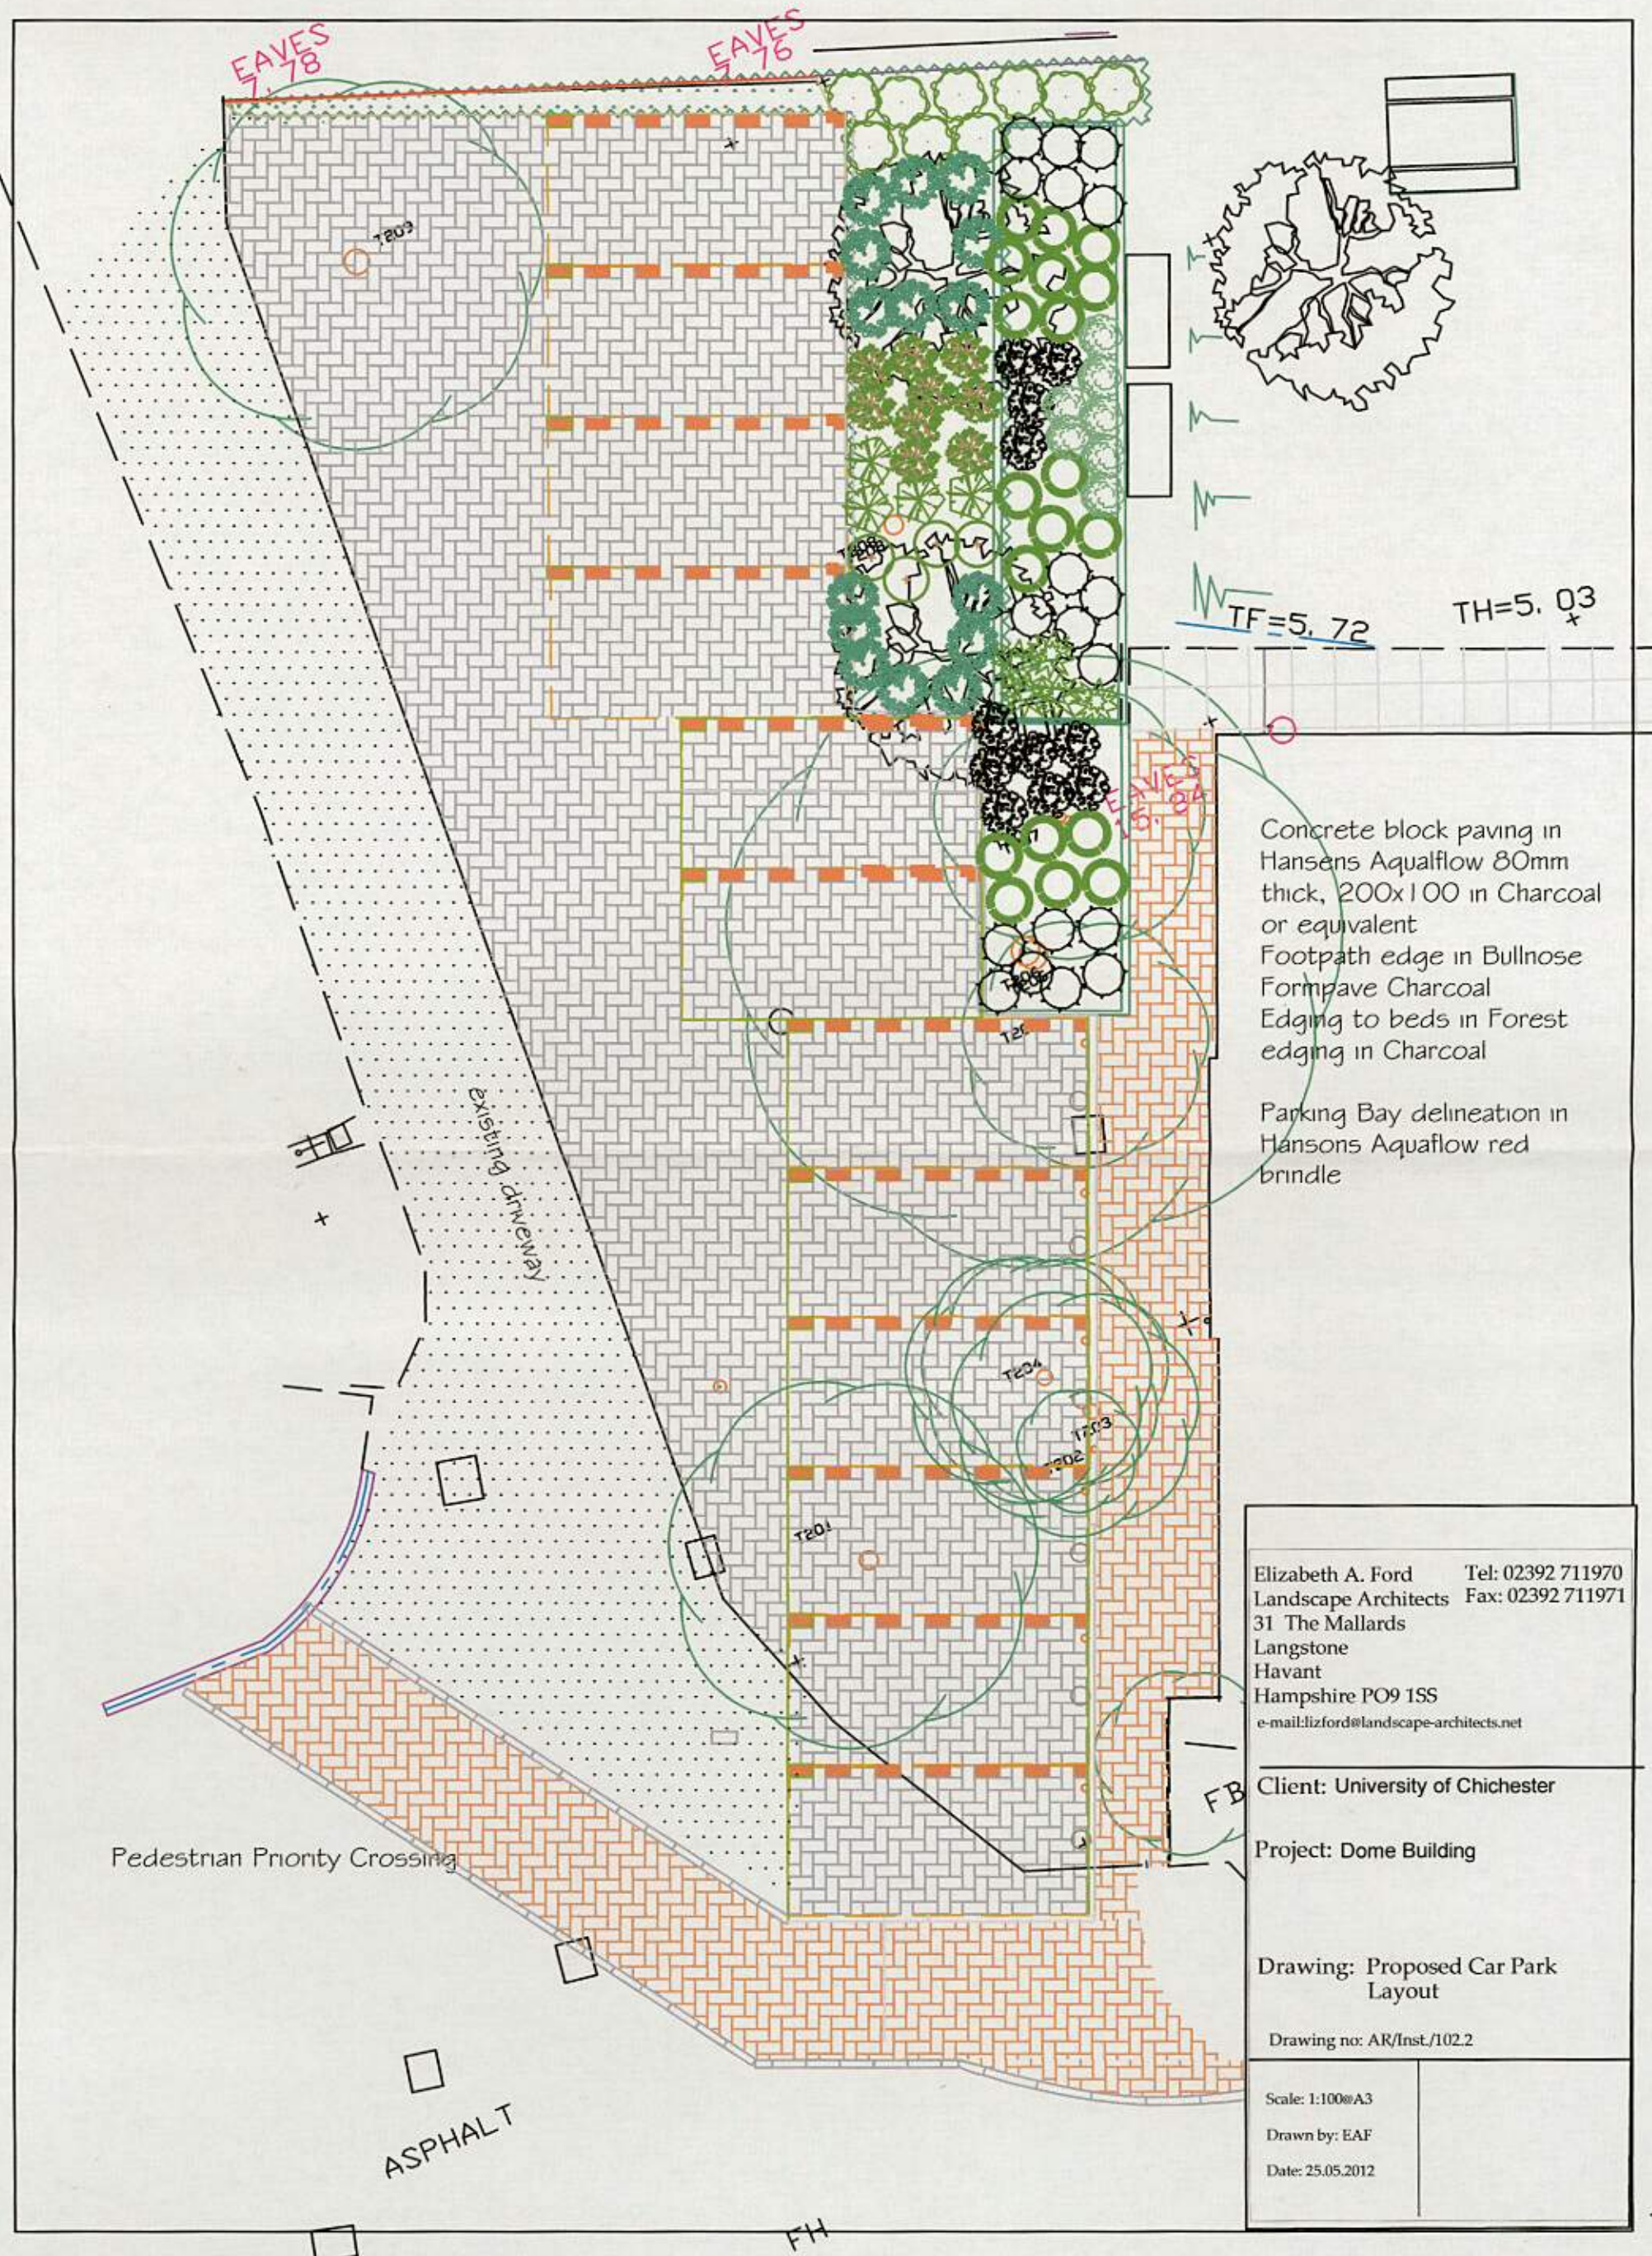

Elizabeth A. Ford Tel: 02392 711970
 Landscape Architects Fax: 02392 711971
 31 The Mallards
 Langstone
 Havant
 Hampshire PO9 1SS
 e-mail: lizford@landscape-architects.net

Client: University of Chichester

Project: Dome Building

Drawing: Proposed Car Park Layout

Drawing no: AR/Inst/102.2

Scale: 1:100@A3

Drawn by: EAF

Date: 25.05.2012

BR/150/12 + BR/151/12/12.