



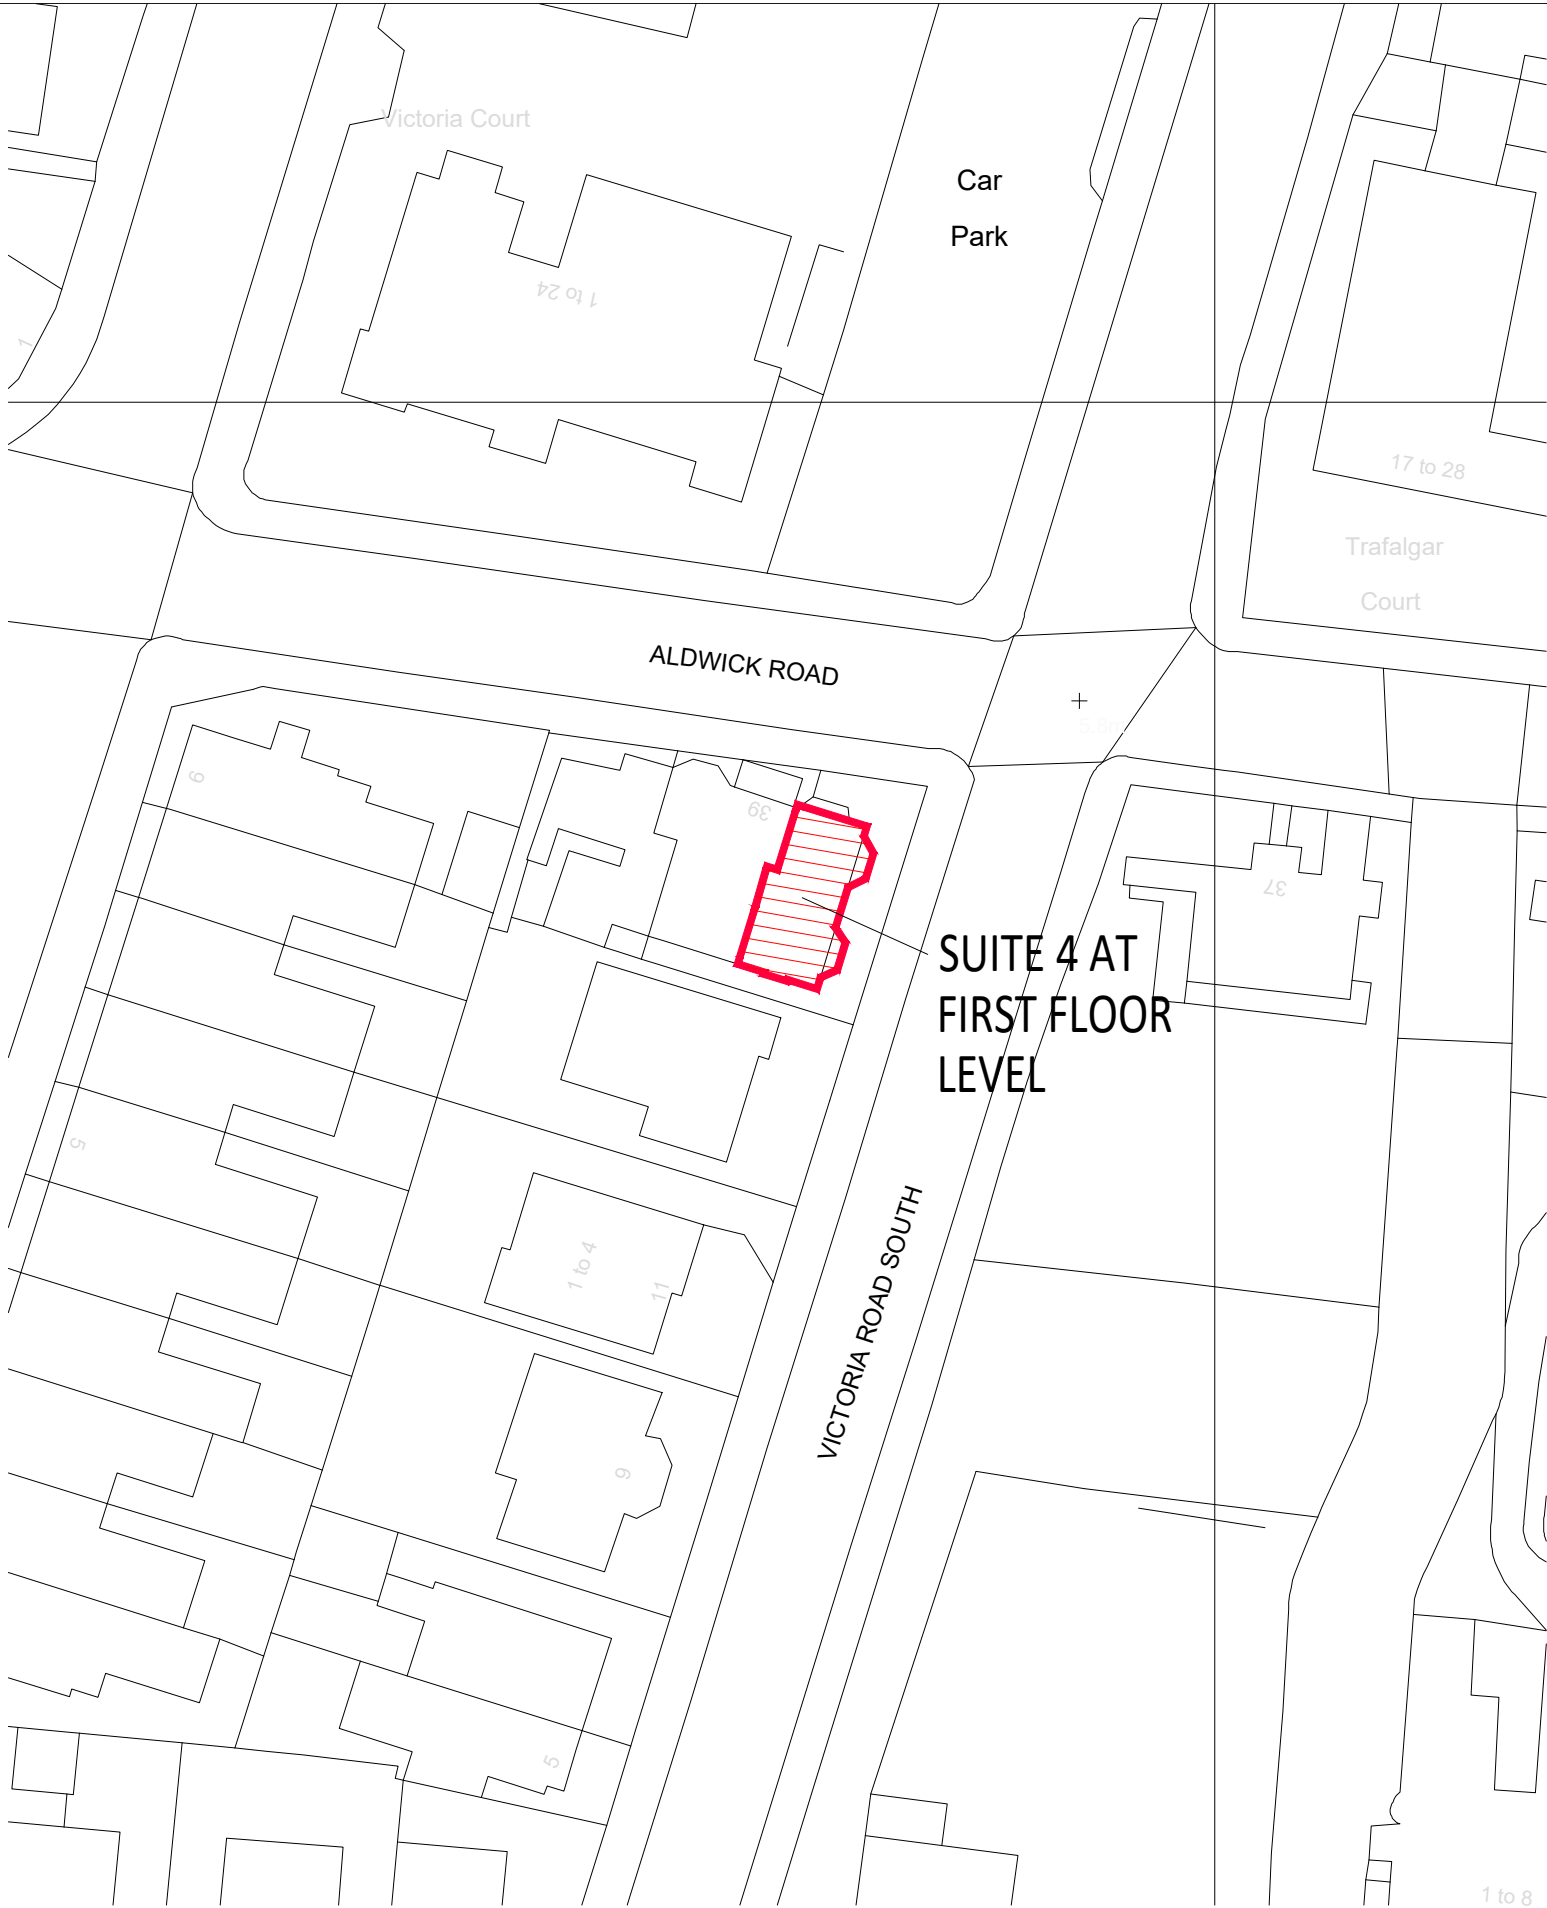

SITE BLOCK PLAN - AS EXISTING
SCALE @ 1:500 ON AN A3 SHEET

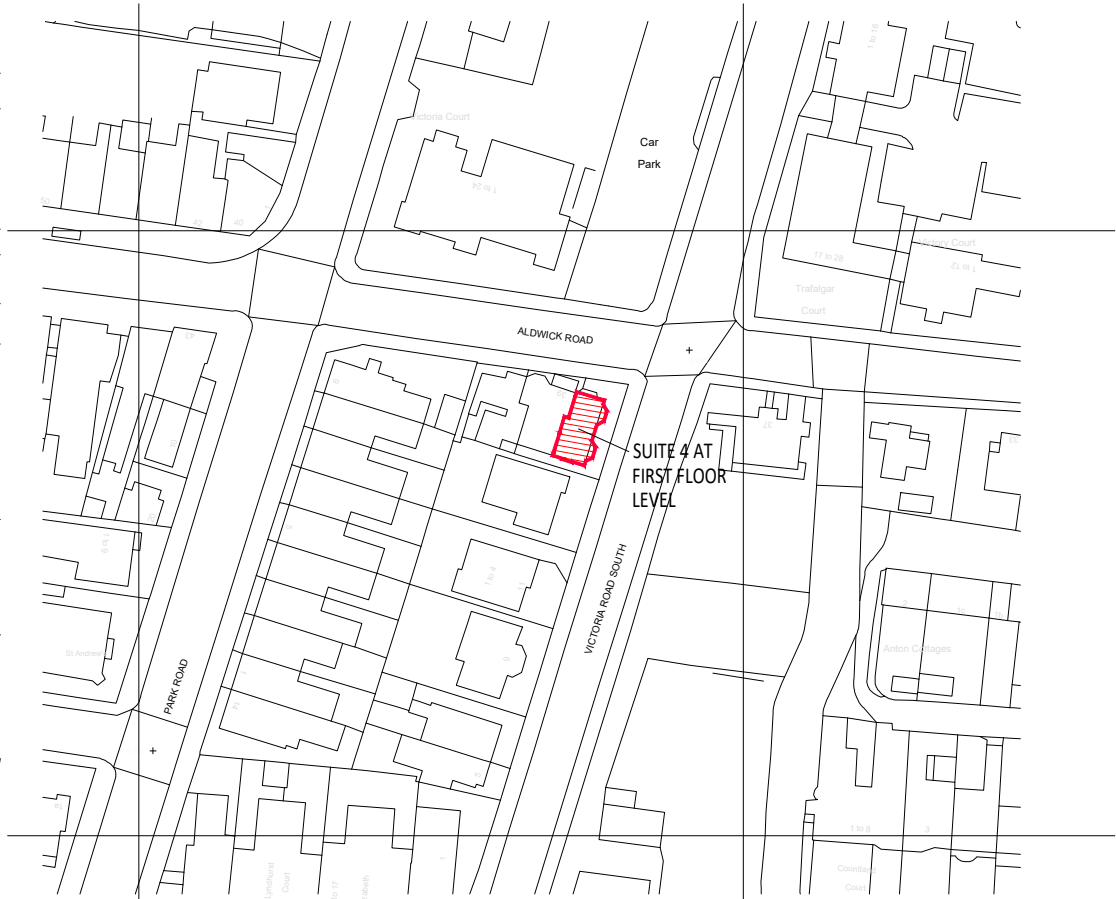

Mapping contents (c) Crown copyright and database rights 2020 Ordnance Survey 100035207

SITE LOCATION PLAN - AS EXISTING
SCALE @ 1:1250 ON AN A3 SHEET




VISUAL SCALE 1:100 @ A3

**FOR LAWFUL
DEVELOPMENT
CERTIFICATE
PURPOSES ONLY
NOT FOR CONSTRUCTION**

NOTES.
DO NOT SCALE OFF THIS DRAWING.

COPYRIGHT OF THIS DRAWING IS
RETAINED BY GEORGE BAXTER
ASSOCIATES LTD. AND IT MUST NOT BE
REPRODUCED WITHOUT WRITTEN
CONSENT.

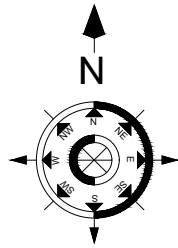

REV.	DATE.	BY.	AMENDMENT.	CHK.

**LAWFUL DEVELOPMENT
CERTIFICATE**

NOTES.
DO NOT SCALE OFF THIS DRAWING UNLESS FOR PLANNING
PURPOSES.

CHECK ALL DIMENSIONS ON SITE BEFORE ANY WORK IS
COMMENCED.

ALL GOODS MATERIALS AND WORKMANSHIP MUST CONFORM
WITH CURRENT BUILDING REGULATIONS, BRITISH STANDARDS
AND CODES OF PRACTICE.

COPYRIGHT OF THIS DRAWING IS RETAINED BY GEORGE
BAXTER ASSOCIATES LTD. AND IT MUST NOT BE REPRODUCED
WITHOUT WRITTEN CONSENT.



George Baxter Associates Ltd.
3 Lucanville Mews
Paddockhall Road
Haywards Heath
West Sussex
RH16 1HE
(01444) 847455
info@georgebaxterassociates.co.uk
www.georgebaxterassociates.co.uk

CLIENT.
Star Property Investments
PROJECT.
Knighton Chambers, 39 Aldwick Road, Bognor Regis, PO21 2LN

DRAWING.		
Site Block and Location Plans As Existing		
DATE.	SCALE.	DRAWN BY. RH
17.06.2020	Varies at A3	CHECKED BY. MC

JOB NO.	DRAWING NO.	REV.
G530	PL.11	-