


EXISTING FIRST FLOOR PLAN

SUSSEX BUILDING CONSULTANCY LIMITED

38 ASH GROVE,
BOGNOR REGIS, WEST SUSSEX.

SCALE - 1/50 REV - DATE - 11/05/2021

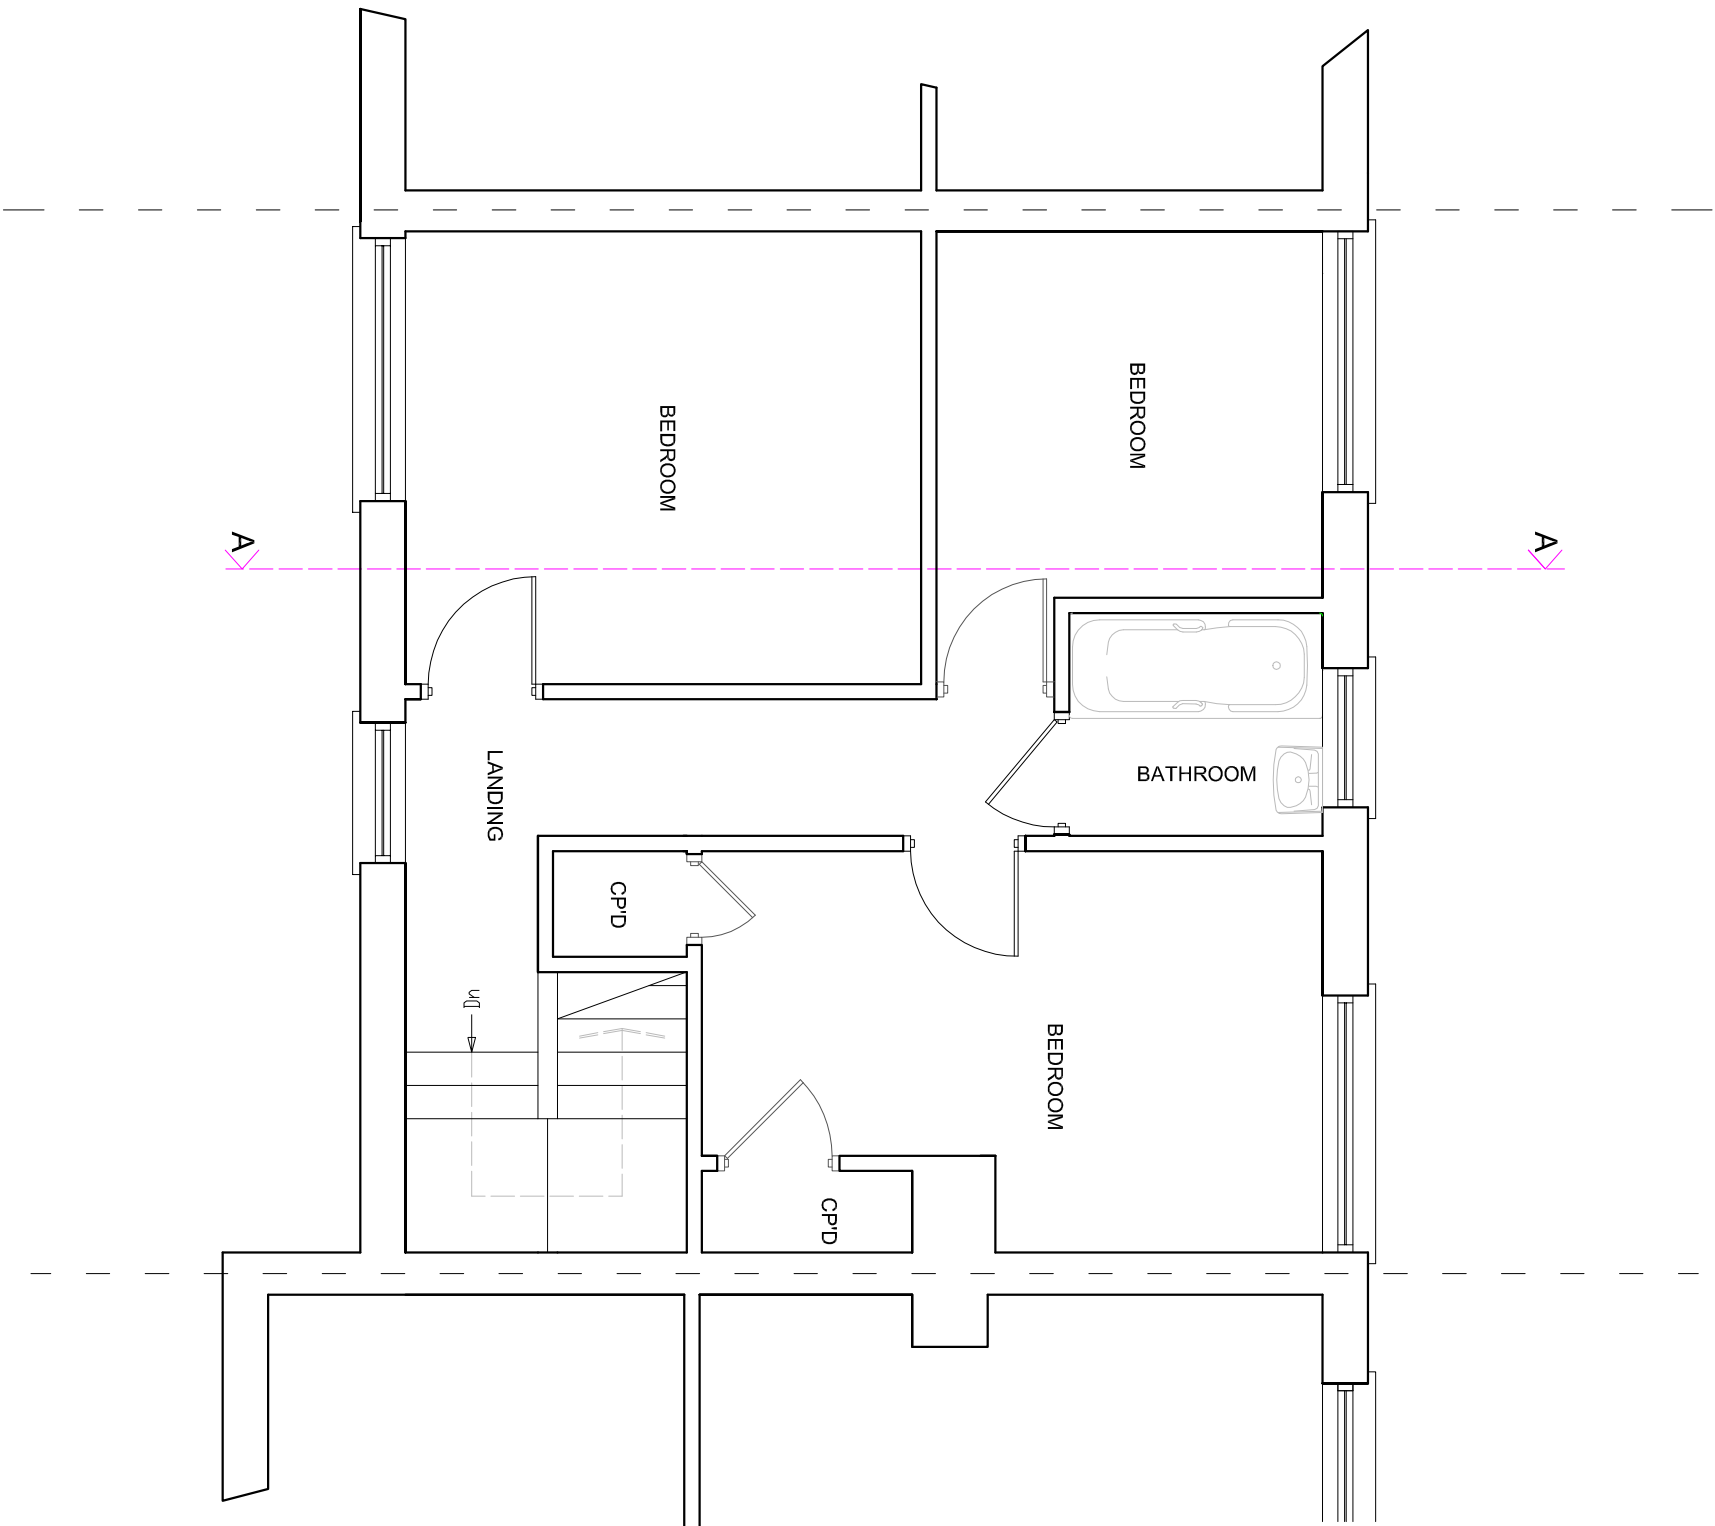

LABC
partner

3 NORTHCOOTE ROAD
BOGNOR REGIS
PO21 9LZ
TEL/FAX - (01243) 861379