


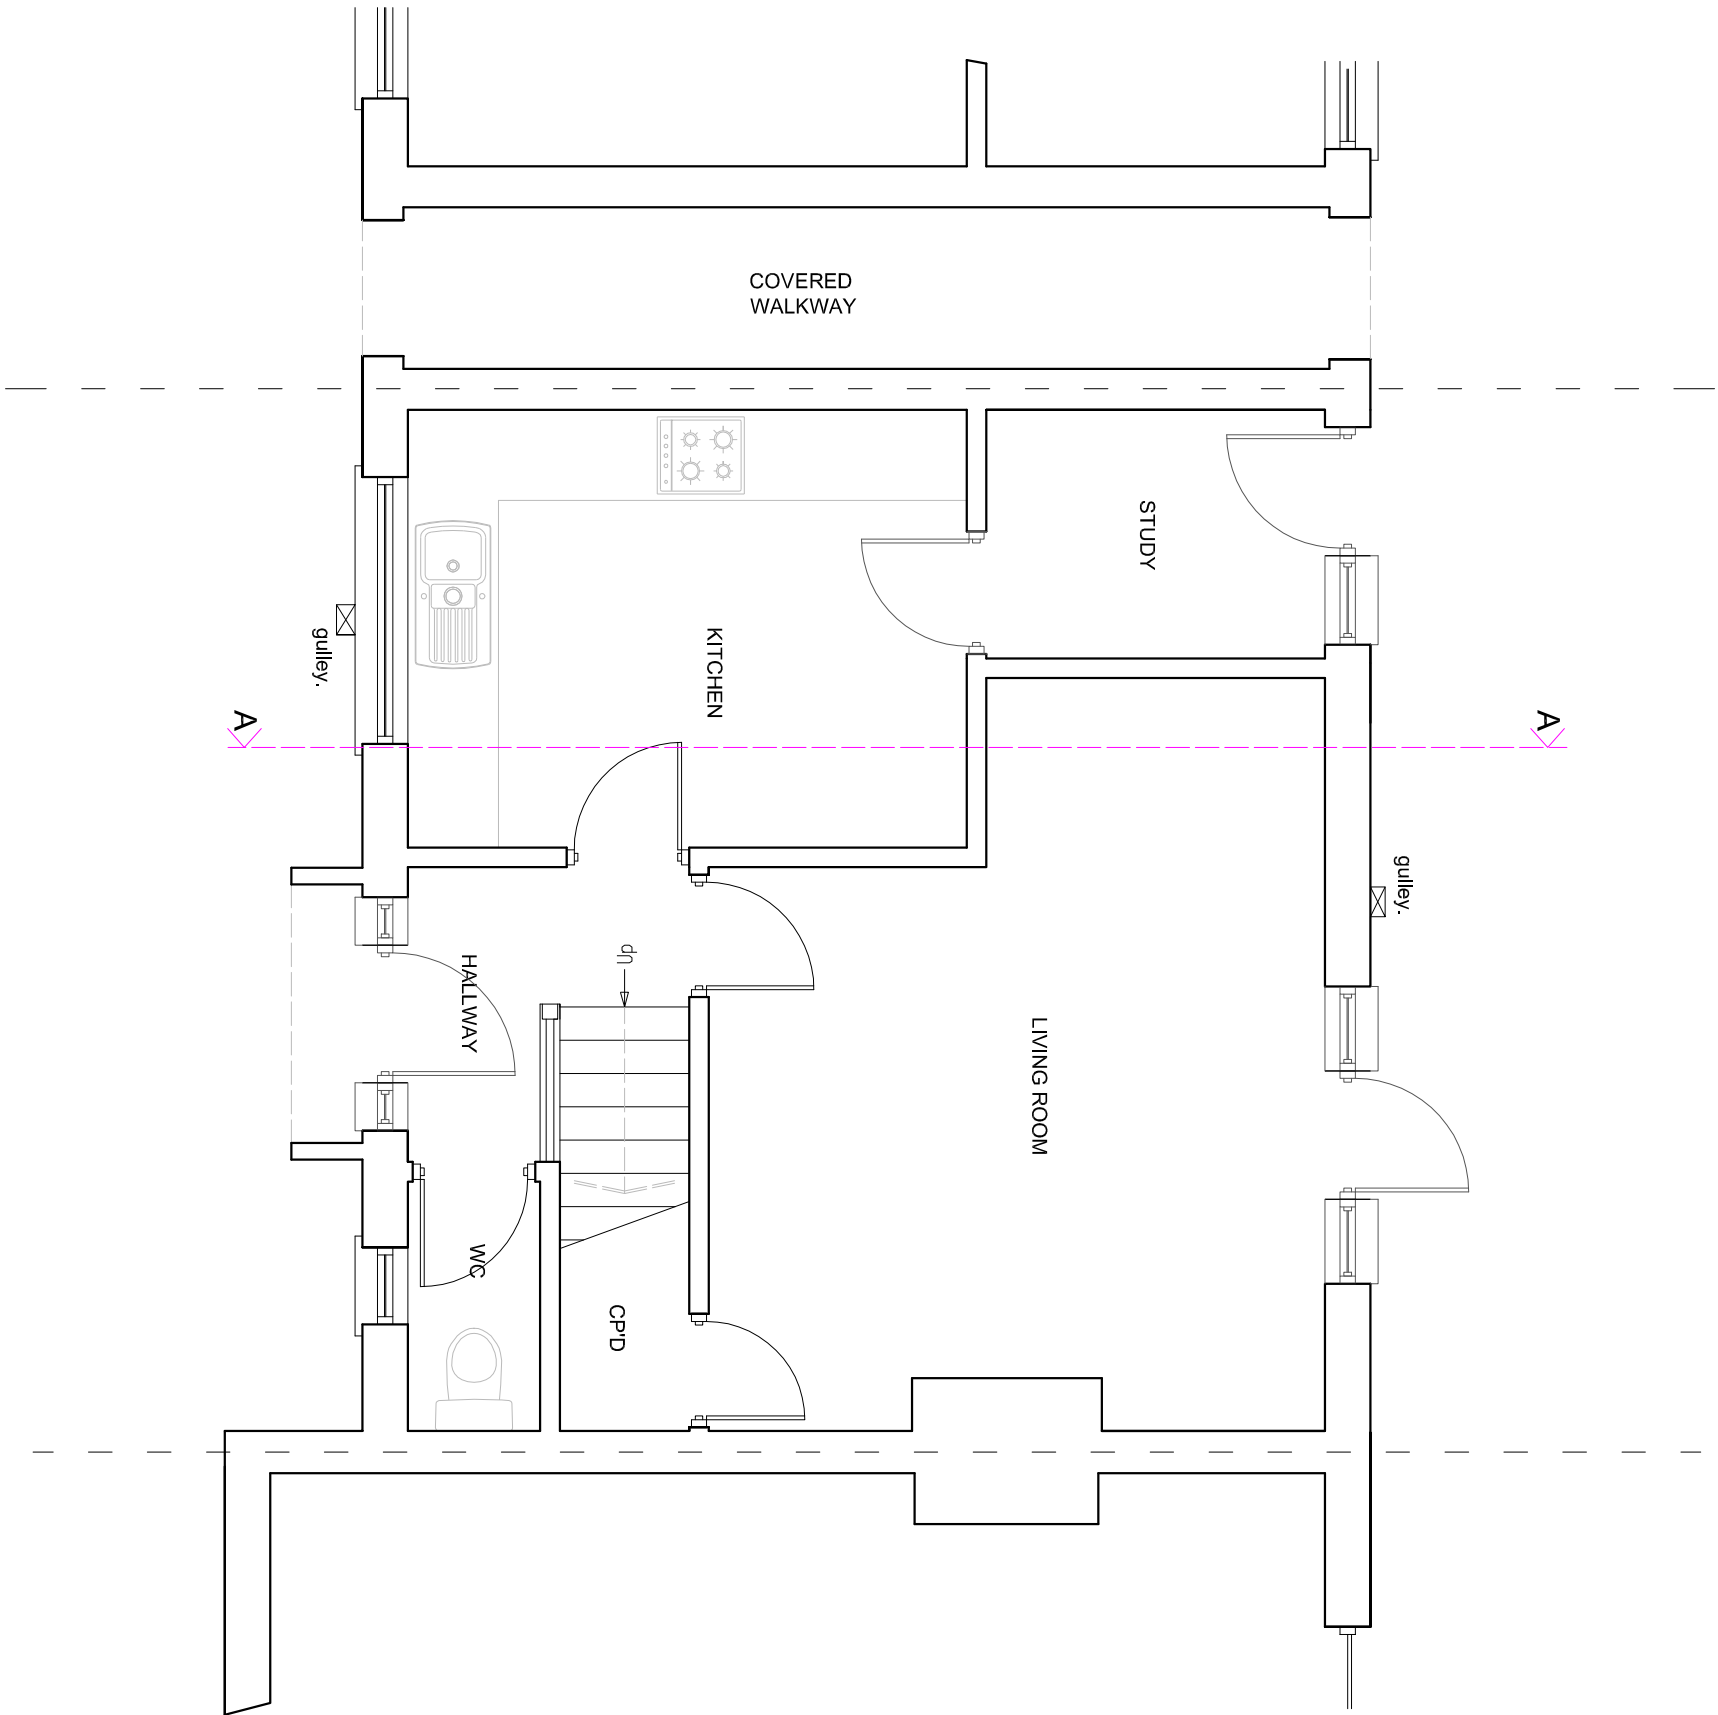

EXISTING GROUND FLOOR PLAN

SUSSEX BUILDING CONSULTANCY LIMITED	
38 ASH GROVE, BOGNOR REGIS, WEST SUSSEX.	
SCALE - 1/50 REV - DATE - 11/05/2021	
 LABC partner	3 NORTHGATE ROAD BOGNOR REGIS PO21 5LZ TEL/FAX - (01243) 861379