

ARUN DISTRICT COUNCIL BR/15309/

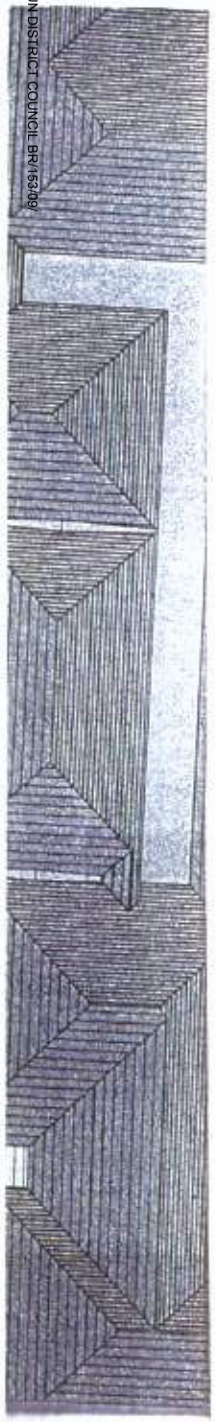

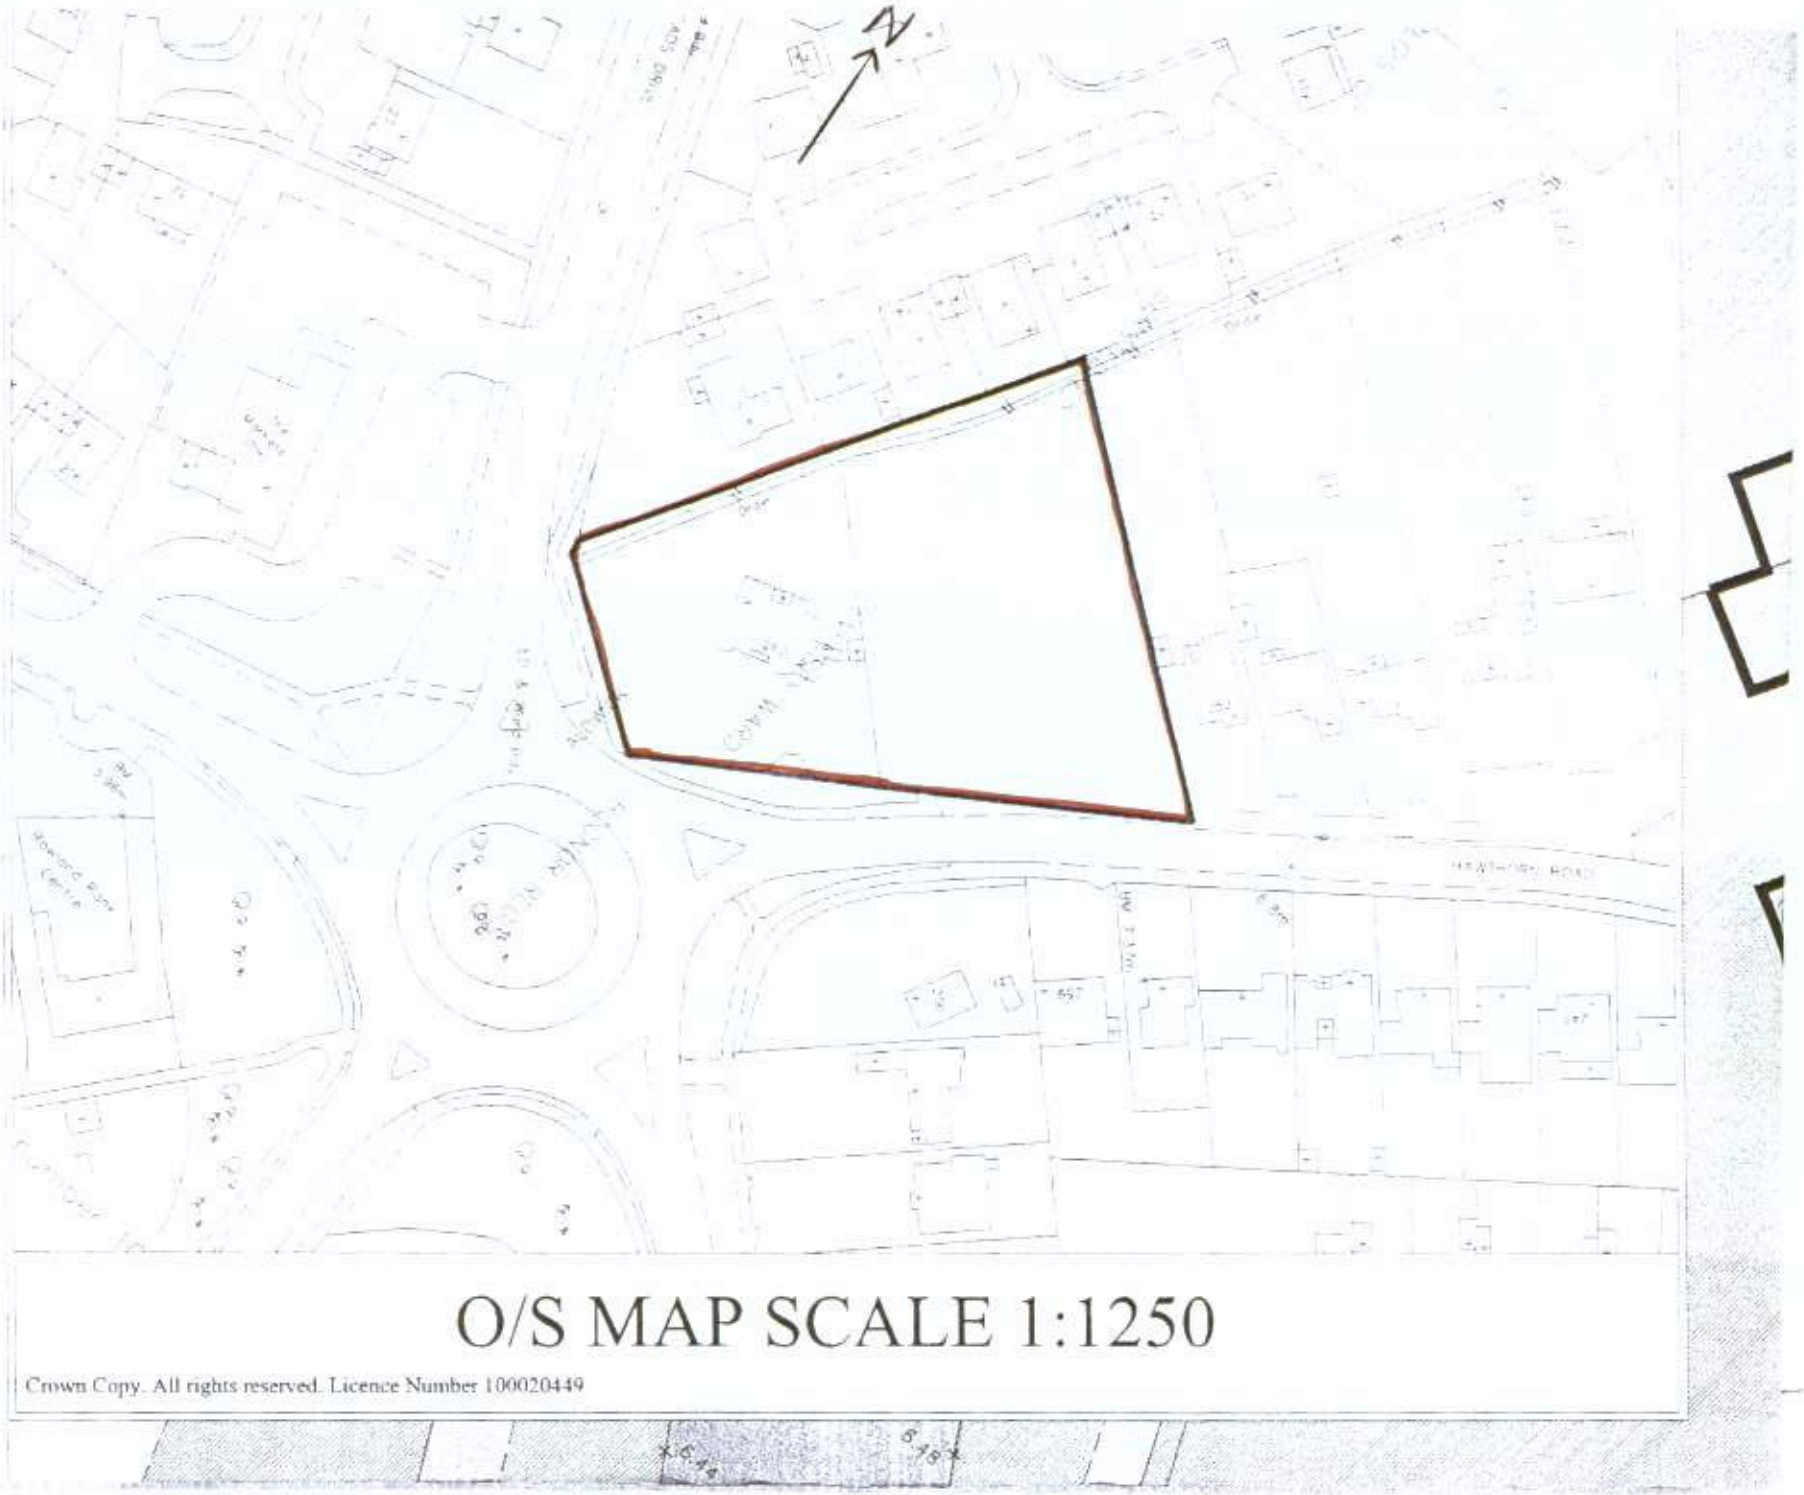

O/S MAP SCALE 1:1250

Crown Copy. All rights reserved. Licence Number 100020449