




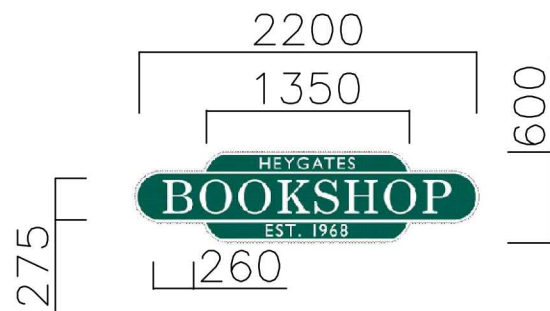

DIMENSIONED SIGN PROFILE 1:50

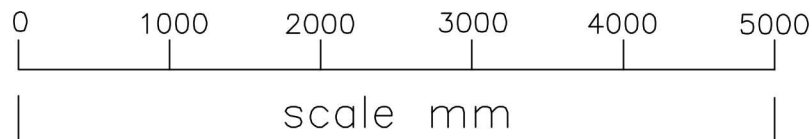

DIMENSIONED SIGN ELEVATION 1:100

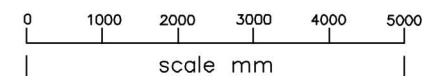

AMdesign

ARCHITECTURE DESIGN DEVELOPMENT
Leeza Aldis-Hobbs ARB RIBA SPAB

Mob: 07756 329400
e-mail: leeza@amdesignltd.co.uk

PROJECT

**BOGNOR REGIS
RAILWAY STATION
STATION ROAD
PO21 1BP**

PROJECT STAGE

PLANNING

DRAWING

**SIGN SCALED PLAN
SCALED SIGN ELEVATION**

DRAWING No

353/02

REVISION

SCALE 1:50 DRAWN LA
DATE JUNE 2021 CHECKED

paper size A4

LETTER	REVISION	DATE
--------	----------	------

This scheme is subject to town planning and all other necessary consents. All dimensions and levels to be checked on site. This drawing is to be read in conjunction with other relevant drawings and documents. Report all discrepancies to the Architect before work commences. AM Design is the trading name of AM Design Ltd © AM Design Ltd. All rights reserved.