
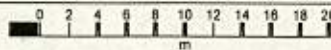


93 Orchard Way

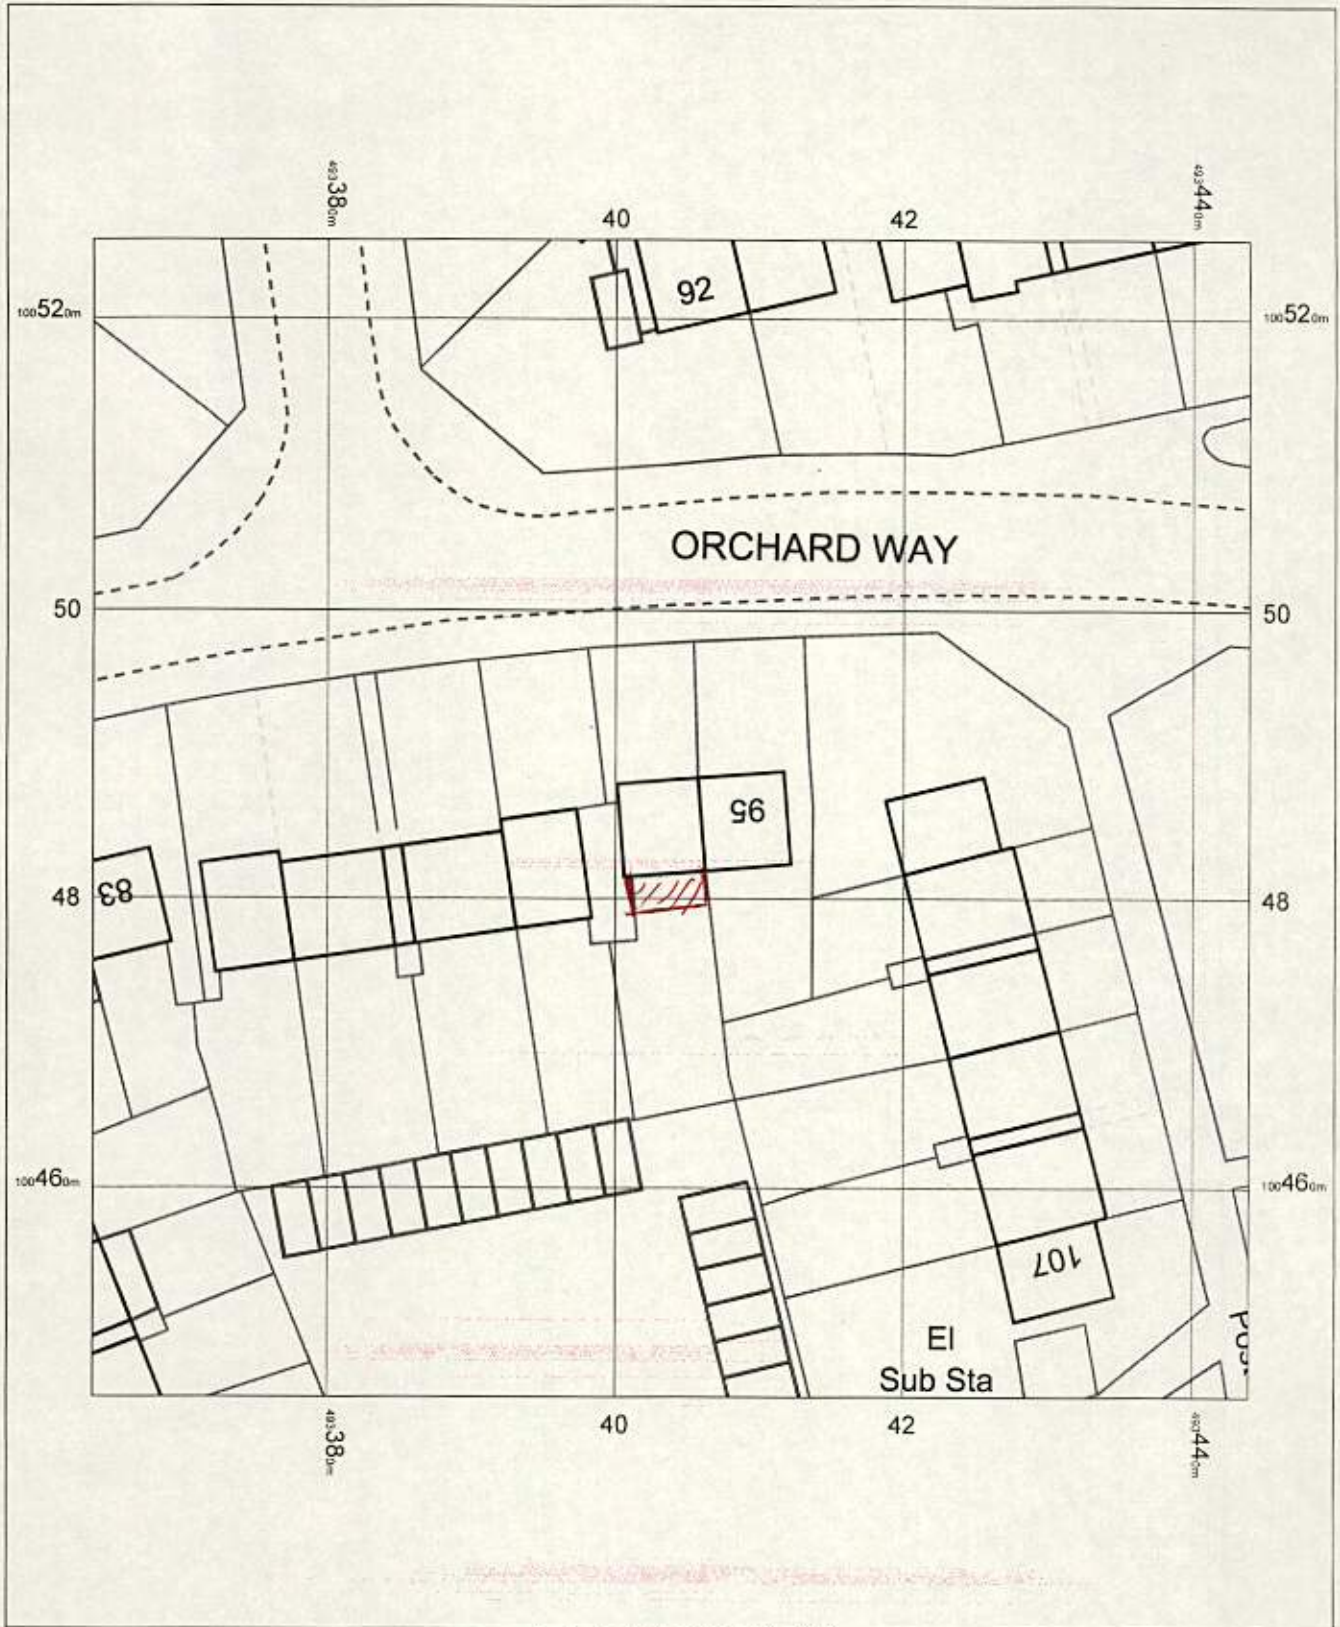

OS Mastermap
29 June 2012, ID: BLJT-00160409
www.planningapplicationmaps.co.uk

1:500 scale print at A4, Centre: 493404 E, 100486 N

©Crown Copyright. Licence no. 100019980

