


RevNo	Revision note	Date	Signature	Checked
-------	---------------	------	-----------	---------

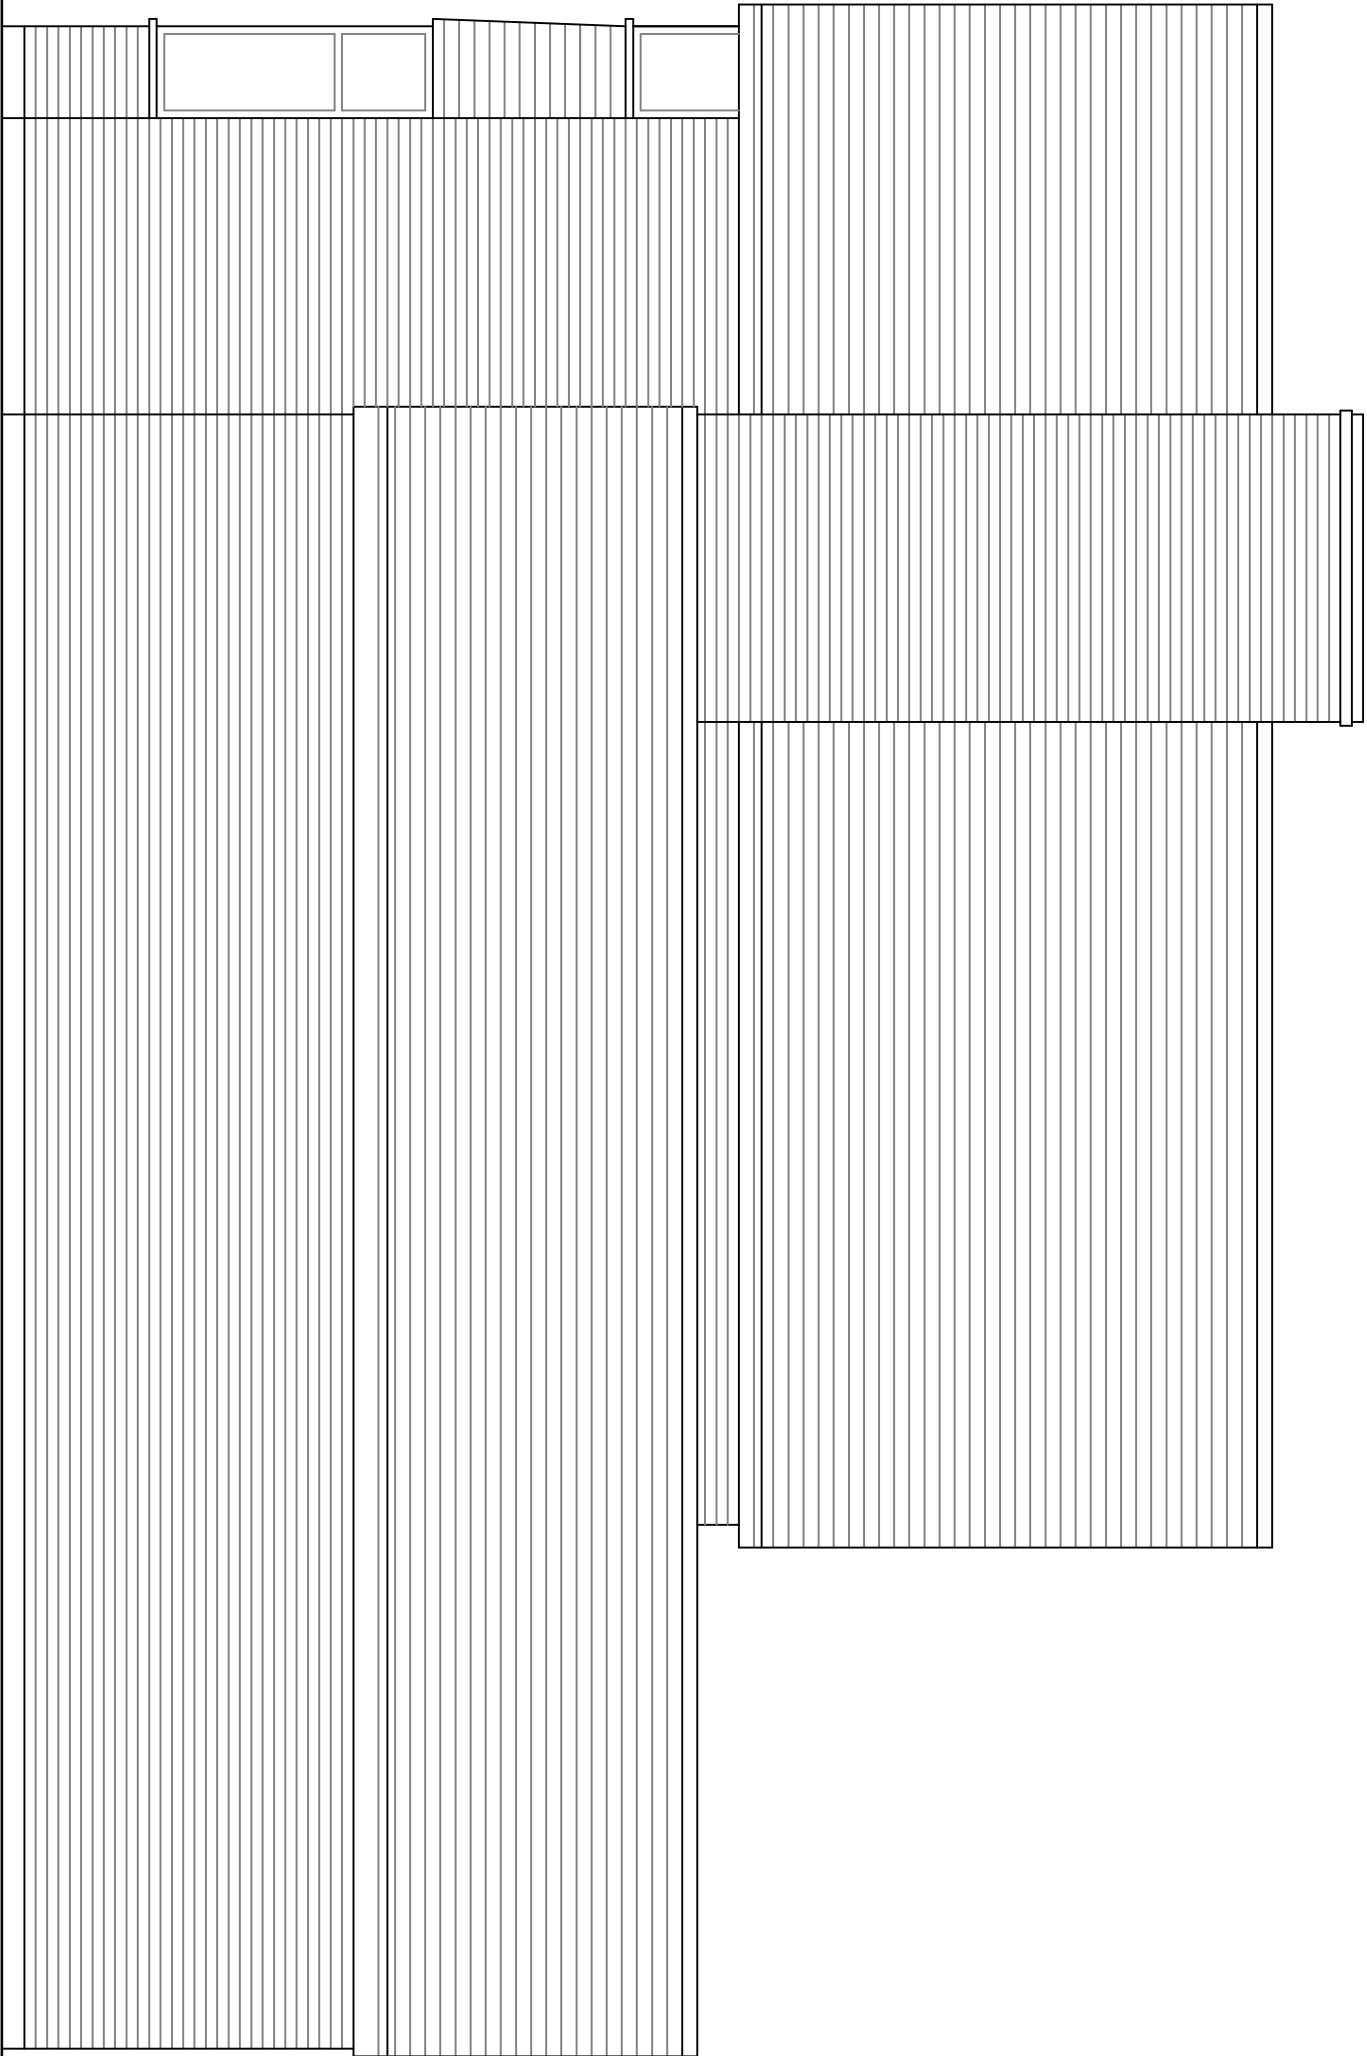

Existing East
Elevation

Itemref	Quantity	Title/Name, designation, material, dimension etc			Article No./Reference	
Designed by jd		Checked by	Approved by - date	File name	Date July 2015	Scale 1:50
182 Hawthorn Road				Garage Extension		
				04	Edition 0	Sheet