


RevNo	Revision note	Date	Signature	Checked
-------	---------------	------	-----------	---------

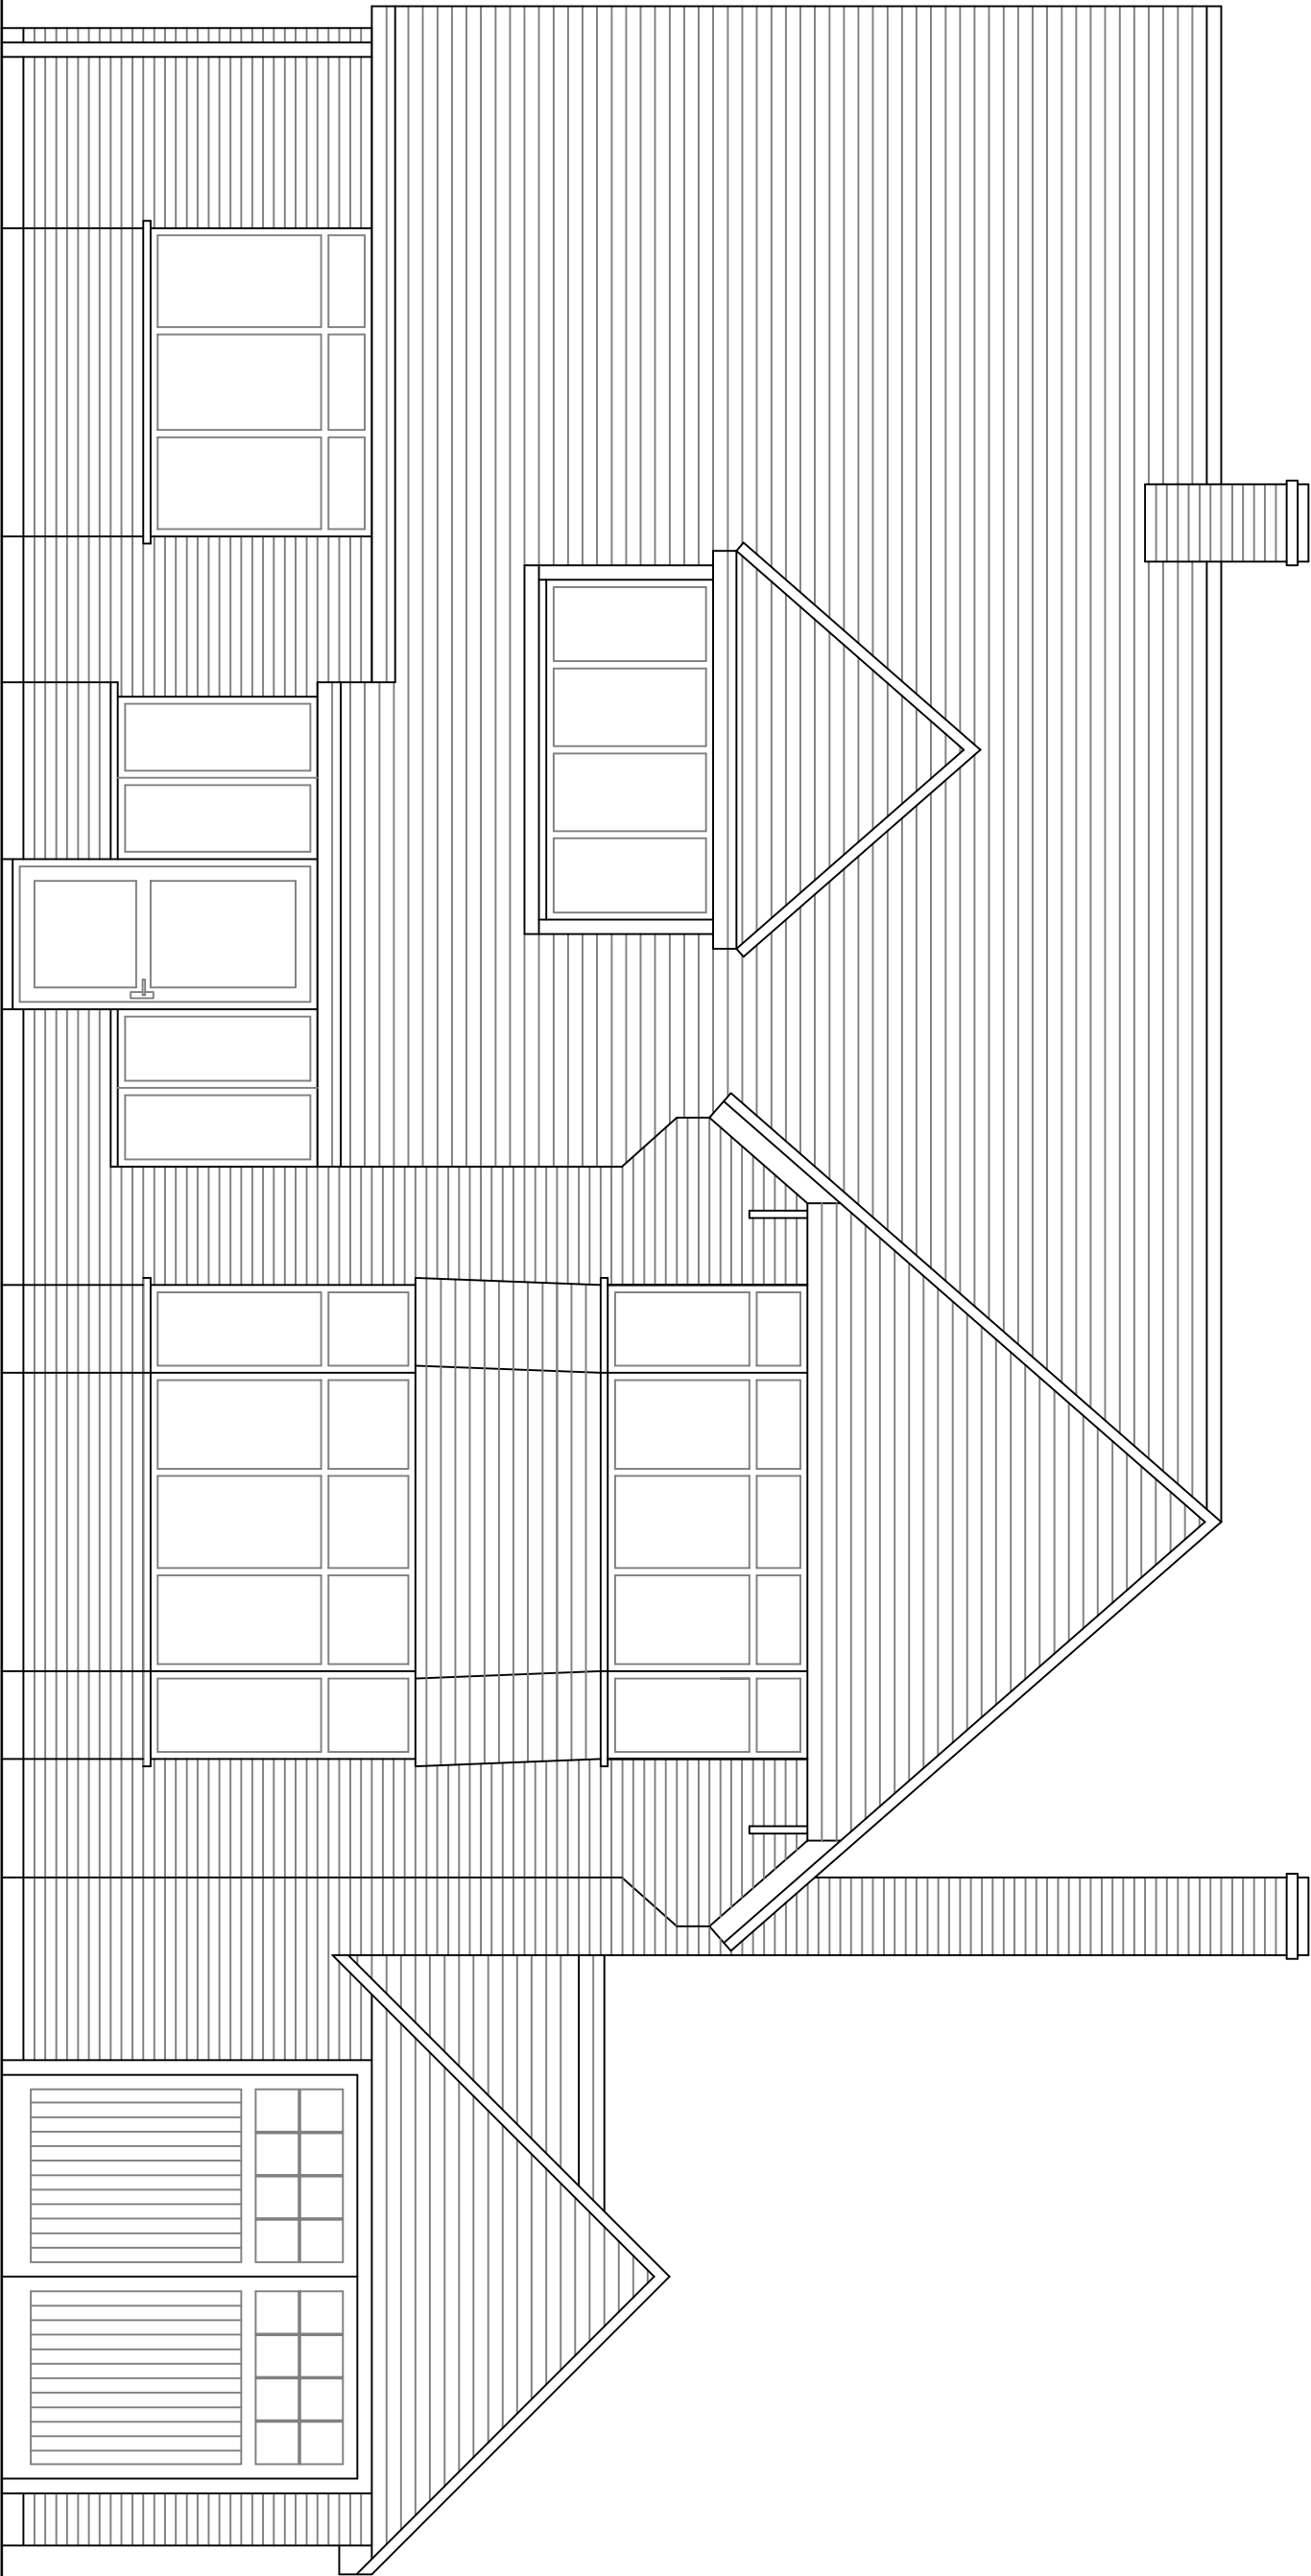

Existing South
Elevation

Itemref	Quantity	Title/Name, designation, material, dimension etc			Article No./Reference	
Designed by		Checked by	Approved by - date	File name	Date	Scale
jd					July 2015	1:50

182 Hawthorn Road		Garage Extension	
	02		
	Edition		Sheet
	0		